


Proposed Rear Elevation

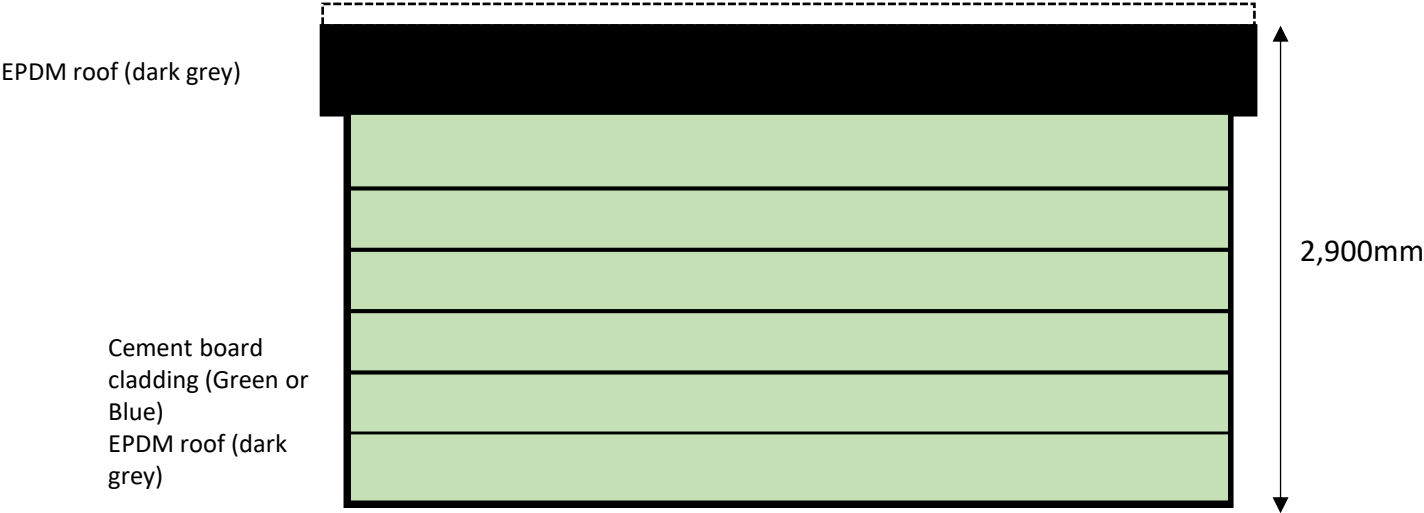

SITE: 210 Hampton Rd	APPLICANT :	SCALE: 1:50 @A4		TITLE: Garden Office	Drawing Number: SNP05
-----------------------------	--------------------	------------------------	--	-----------------------------	------------------------------