




12 11 WATCOMBE COTTAGES

01
P 003 South Elevation



11 WATCOMBE COTTAGES 12

02
P 003 North Elevation

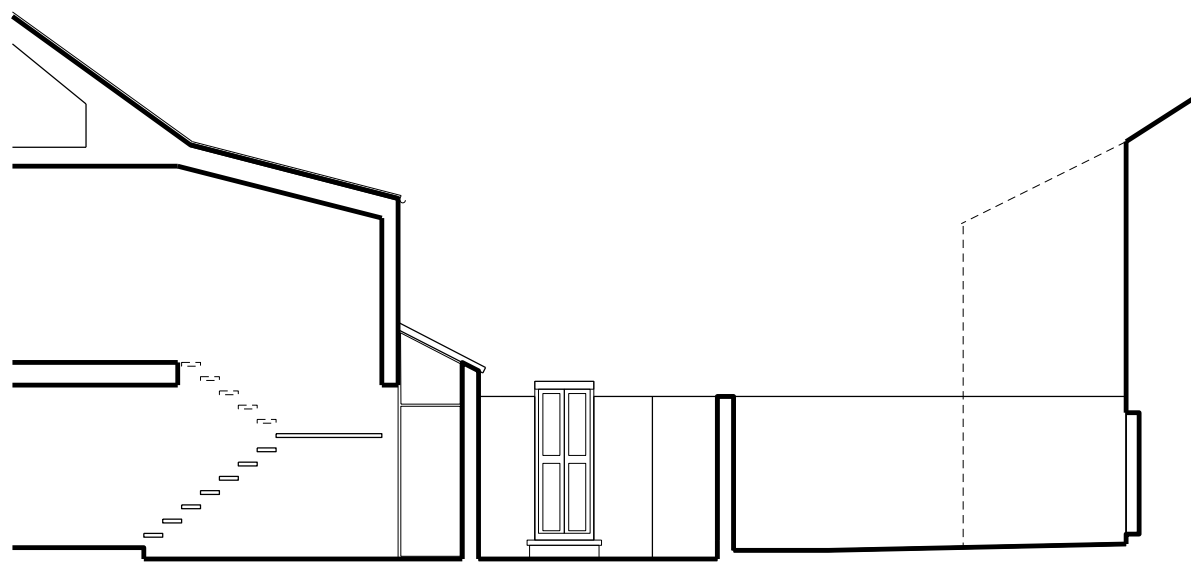


11 WATCOMBE COTTAGES 10 WATCOMBE COTTAGES

03
P 003 North Elevation




12 11 WATCOMBE COTTAGES

04
P 003 South Elevation

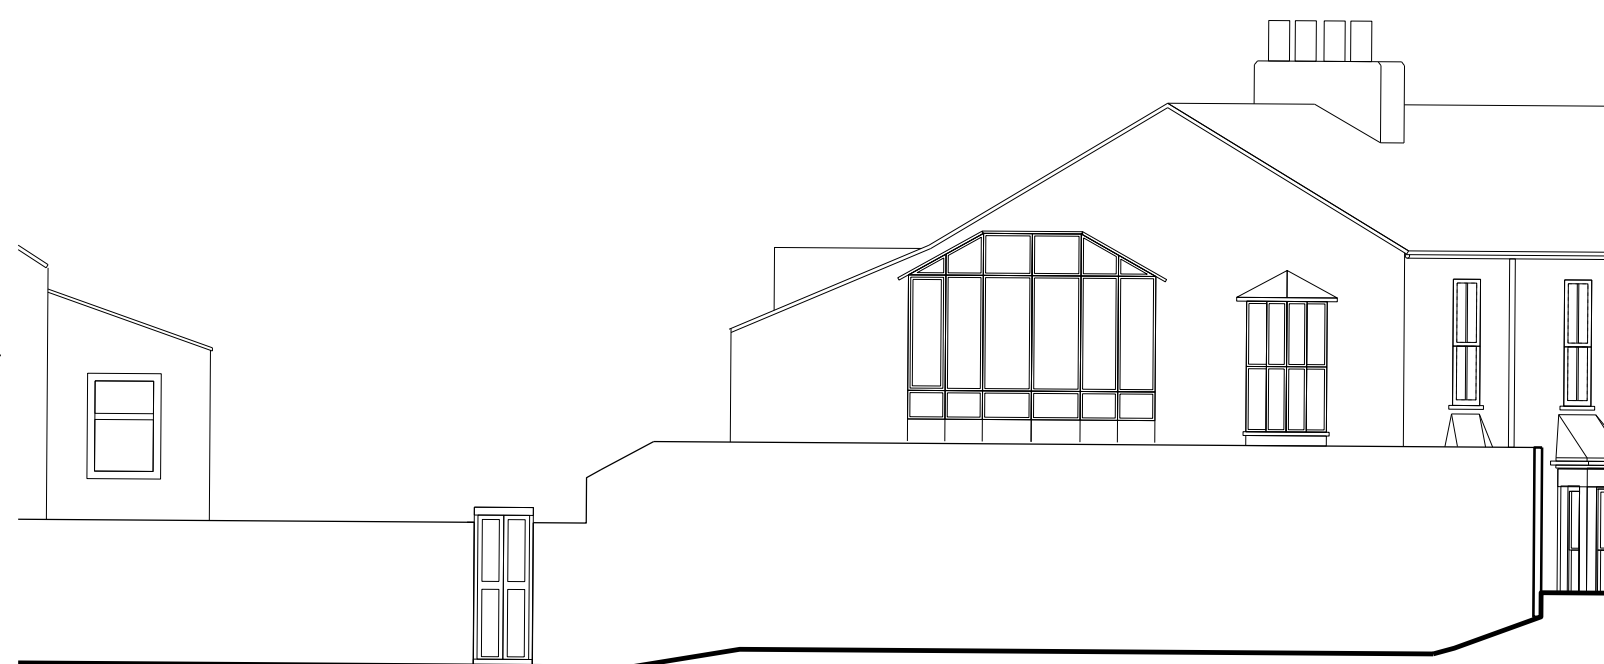

10 WATCOMBE COTTAGES 11 WATCOMBE COTTAGES

05
P 003 East Elevation

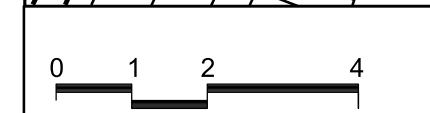

| REV | DATE |
|-----|--|
| A | 31/12/23 revision notes: First Issue for Planning Approval |

| | | | | | |
|---|-----------|----------------------------|--------------------|--------------------|---------------|
| 11 WATCOMBE COTTAGES, TW9 3BD TEL 07870 647 677 EMAIL VPOLYDOROU@GMAIL.COM | | | | | |
| job title 11 WATCOMBE COTTAGES | | | | | |
| drawing title / location EXISTING SECTIONS / ELEVATIONS | | | | | |
| drawn by VP | checked | scale 1:50@A1; 1:100@A3 | status PLANNING | | |
| project VPA002 | zone P | source | classification | drawing no. 003 | revision A |