




12 11 WATCOMBE COTTAGES

01
P 005 South Elevation



11 WATCOMBE COTTAGES 12

02
P 005 North Elevation

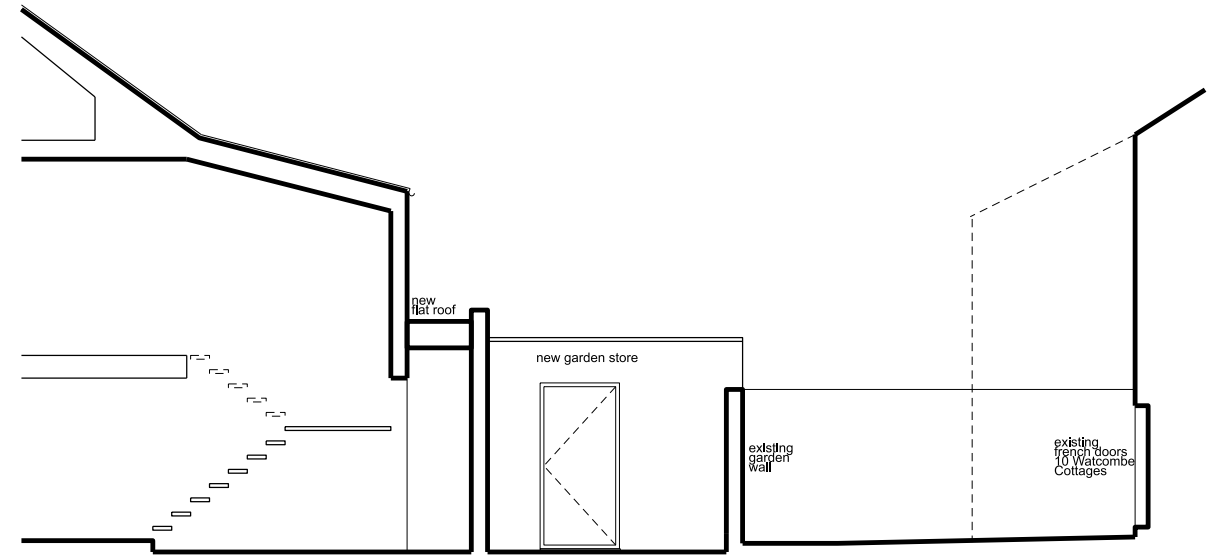


11 WATCOMBE COTTAGES 10 WATCOMBE COTTAGES

03
P 005 North Elevation



12 11 WATCOMBE COTTAGES

04
P 005 South Elevation

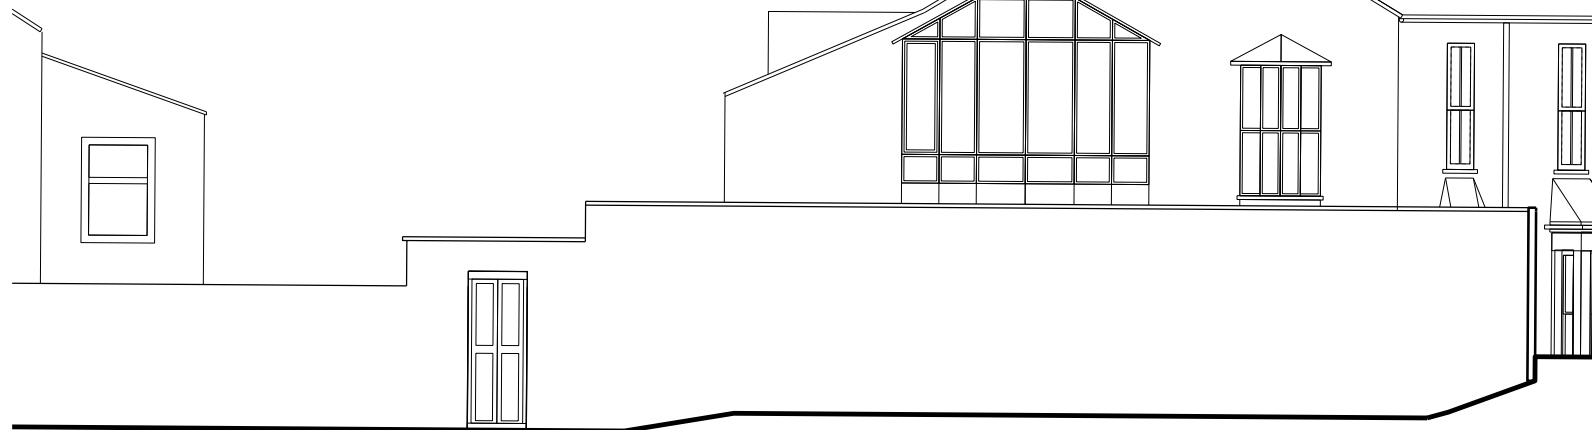

10 WATCOMBE COTTAGES 11 WATCOMBE COTTAGES

05
P 005 East Elevation



REV DATE
A 31/12/23 revision notes: First Issue for Planning Approval

11 WATCOMBE COTTAGES, TW9 3BD
TEL 07870 647 677 EMAIL VPOLYDOROU@GMAIL.COM

job title
11 WATCOMBE COTTAGES

drawing title / location
PROPOSED SECTIONS / ELEVATIONS

drawn by	checked	scale	status
VP		1:50@A1; 1:100@A3	PLANNING

project	zone	source	classification	drawing no.	revision
VPA002	P			005	A