contractors are to check all levels and dimensions before work is put in hand, and any discrepancies are to be referred to the architects

REV	DATE	DESCRIPTION	DWN	CHKD

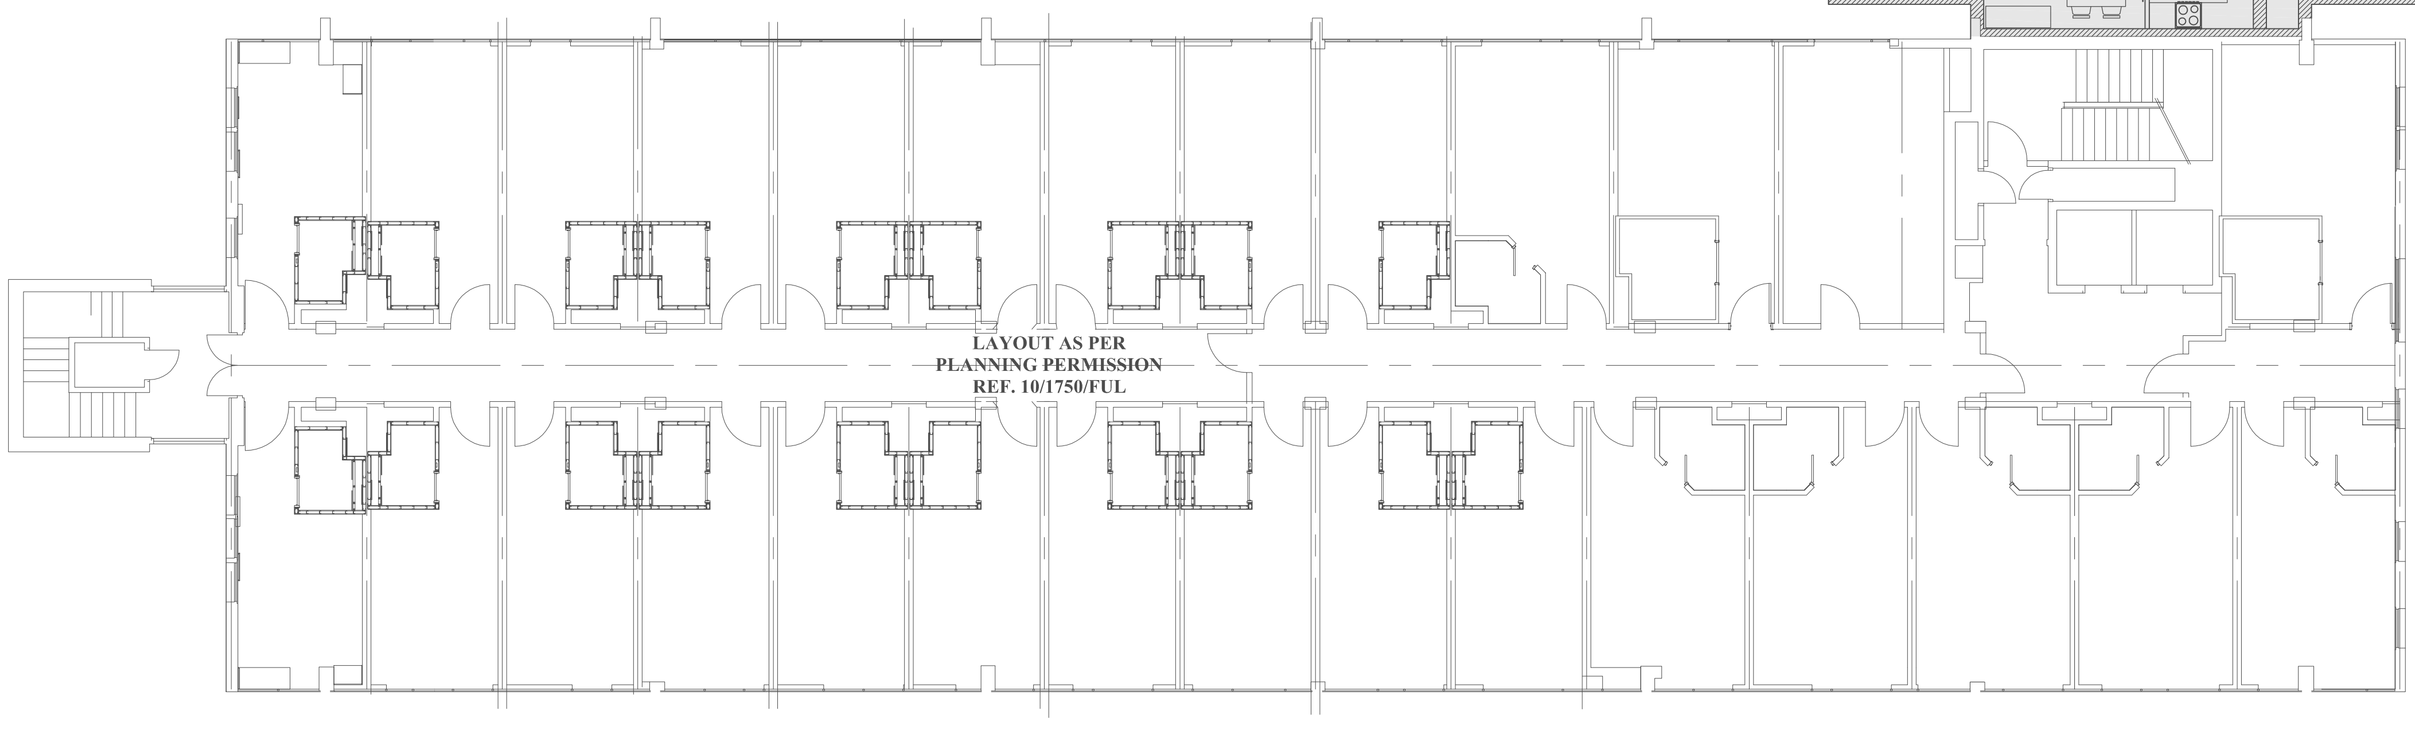

Hatched area denotes area requiring planning permission

0 1 2 3 4 5 6 7 8 9 10

Scale in metres

LAP

Architects + Interior Designers Limited

GREAT BURSTEAD SCHOOL HOUSE, 70 LAINDON ROAD,
BILLERICAY, ESSEX CM12 9LD

TEL: 01277 632306 FAX: 01277 632307 E-MAIL:admin@lap-architects.co.uk

www.lap-architects.com

project

PARK HOUSE
TEDDINGTON
LONDON

client

LONGFORD SECURITIES
& EQUITIES Ltd.

drawing title

THIRD FLOOR

drawing number	revision
7524/105	
	checked

scale 1:100 @ A1	drawn JM
	date APRIL 2011

This drawing is the property of LAP Architects + Interior Designers Ltd. and must not be copied or reproduced in any way in whole or in part without the express permission of LAP Architects + Interior Designers Ltd.
Copyright © LAP Architects + Interior Designers Ltd.