STUDY B03-24

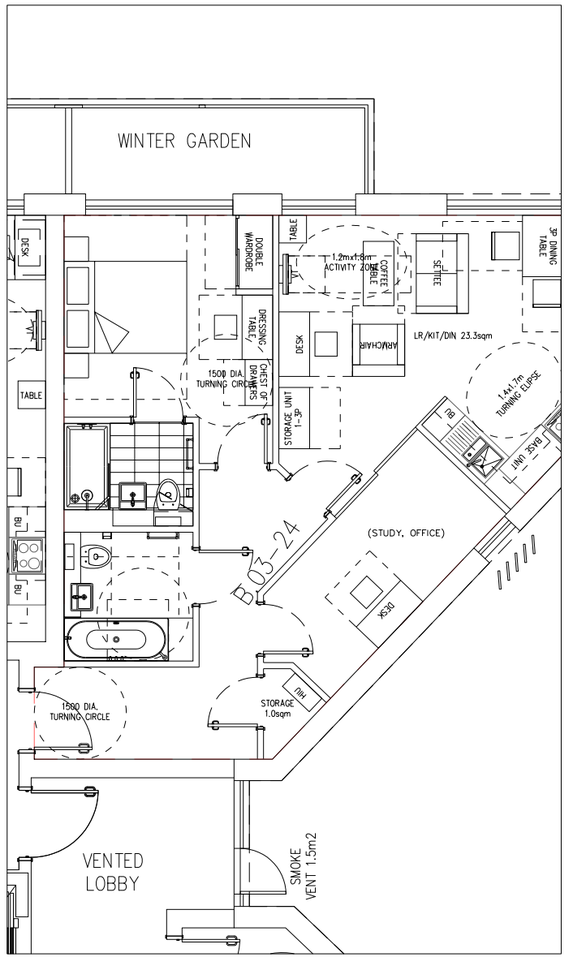

OVERSIZED B03-32

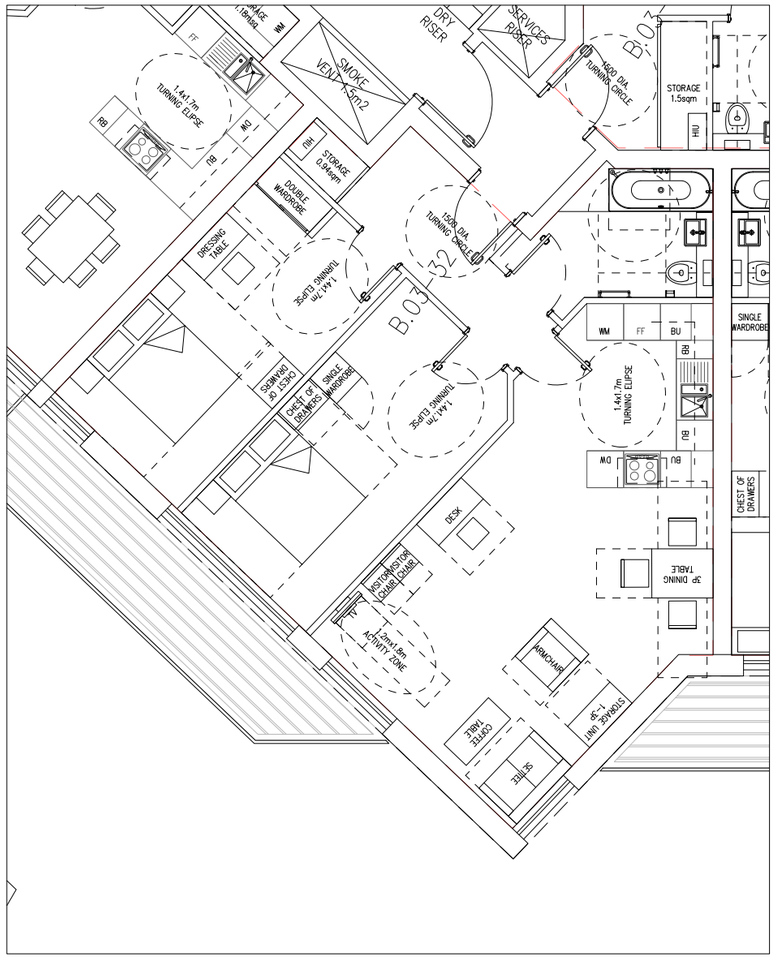

NOTES

1 The Contractor must check and confirm dimensions

2 All discrepancies must be reported and resolved by the Architect before works commence

3 This drawing is not to be scaled

4 All work and materials to be in accordance with current applicable Statutory Legislation and to comply with all relevant Codes of Practice and British Standards.

LOCATION OF OVERSIZED DWELLINGS
SCALE 1:500 @ A1 – 1:1000 @ A3

This scale is 100mm in length when printed at the size indicated in the title block.

Rev		Date
A	ISSUED FOR COMMENT	28/04/11

Rolfe Judd
Architecture Planning Interiors
Old Church Court, Claylands Road, The Oval, London SW8 1NZ
T 020 7556 1500
www.rolfe-judd.co.uk

Client

Solum REGENERATION

Network Rail & Kier in partnership

Project
TWICKENHAM STATION

Drawing
OVERSIZED FLATS BLOCK B
FLOOR 3 – FLATS: 24,32

Scale	Date	Drawn
1:50(A1) 1:100(A3)	MAY 11	EM

Drawing No	Revision
4674 / T_B(70)P03a	A

CAD Ref No
G:\4674\T_Series\Scheme 7\T70\T_B(70)P03a

© Copyright Rolfe Judd Ltd