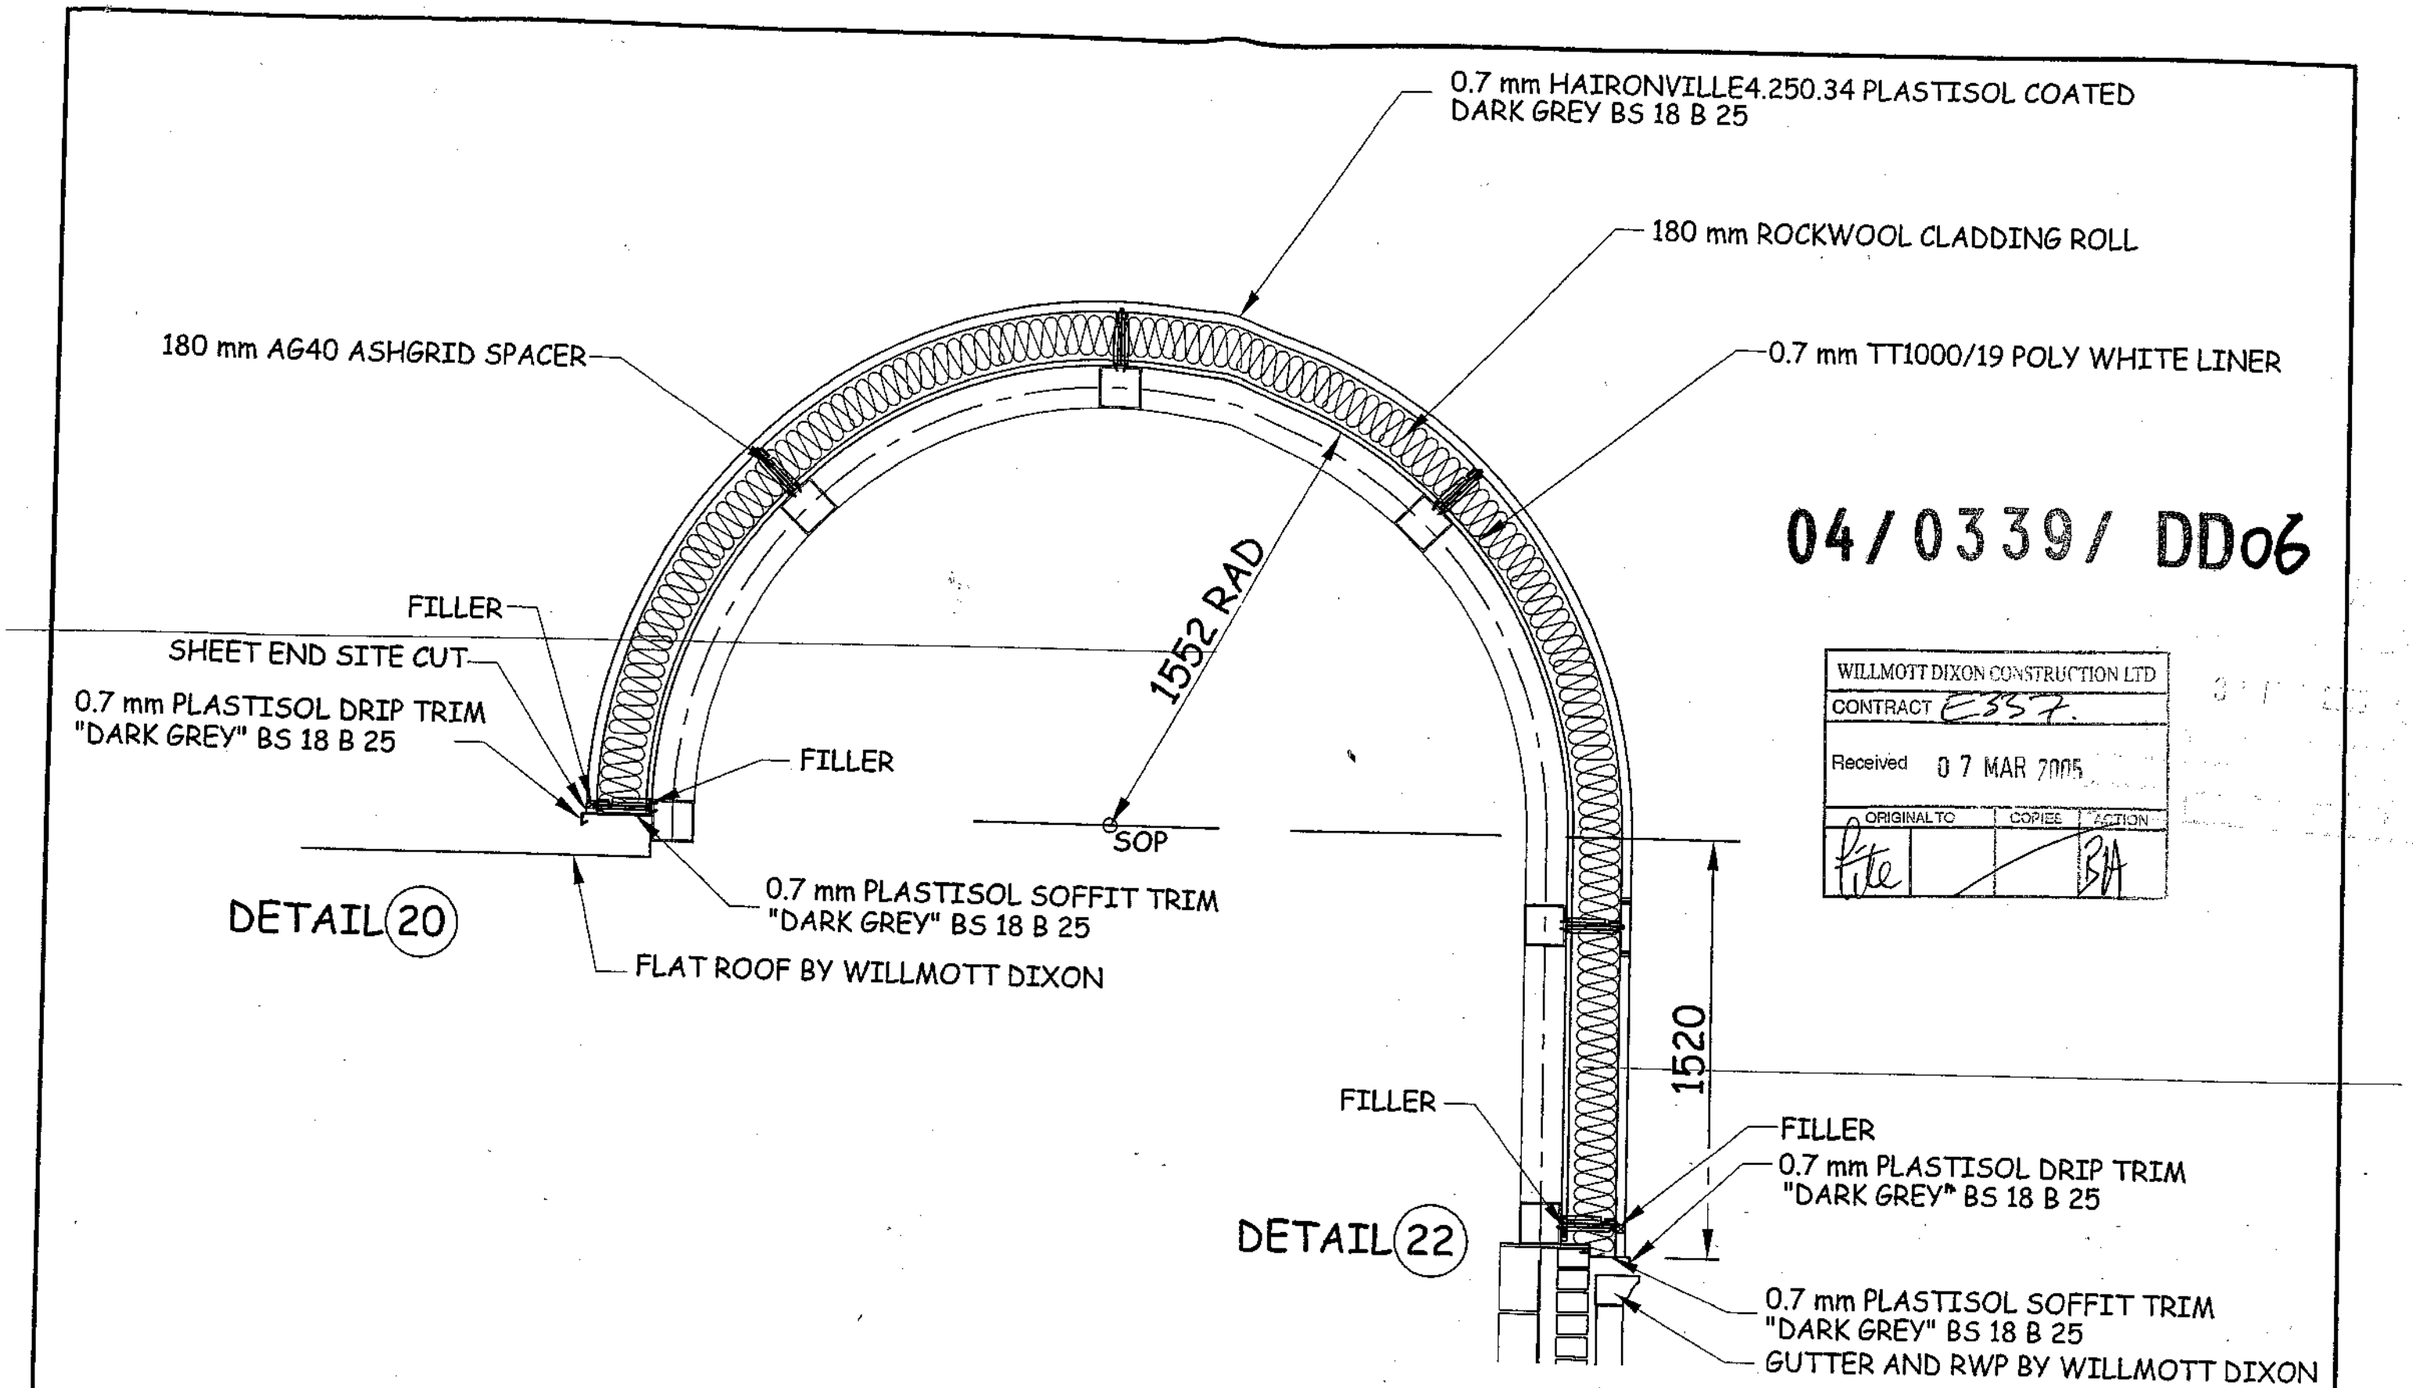

04/0339/ DD06

WILLMOTT DIXON CONSTRUCTION LTD		
CONTRACT E357.		
Received 07 MAR 2005		
ORIGINAL TO	COPIES	ACTION
File		BA

REVISIONS: DATE:

UNIT 4
ORCHARD BUSINESS CENTRE
NORTH FARM ROAD
TUNBRIDGE WELLS, KENT
TEL: 01892 541700/510121
FAX: 01892 511619
E-MAIL:
kevin@brandclad.co.uk

brandclad

Project: WILLMOTT DIXON

DRAWING STATUS AS INDICATED BELOW

FOR TENDERING		FOR APPROVAL	X
PRELIMINARY	X	FOR CONSTRUCTION	
		AS BUILT	

Title: CURVED CLADDING SECTION
ST MARY COLLEGE
TWICKENHAM

Drawn kjp		Date 16/02/2005	
Checked		Dwg. No. 3655-1	Rev.
Scale 1:20 (on A3)			