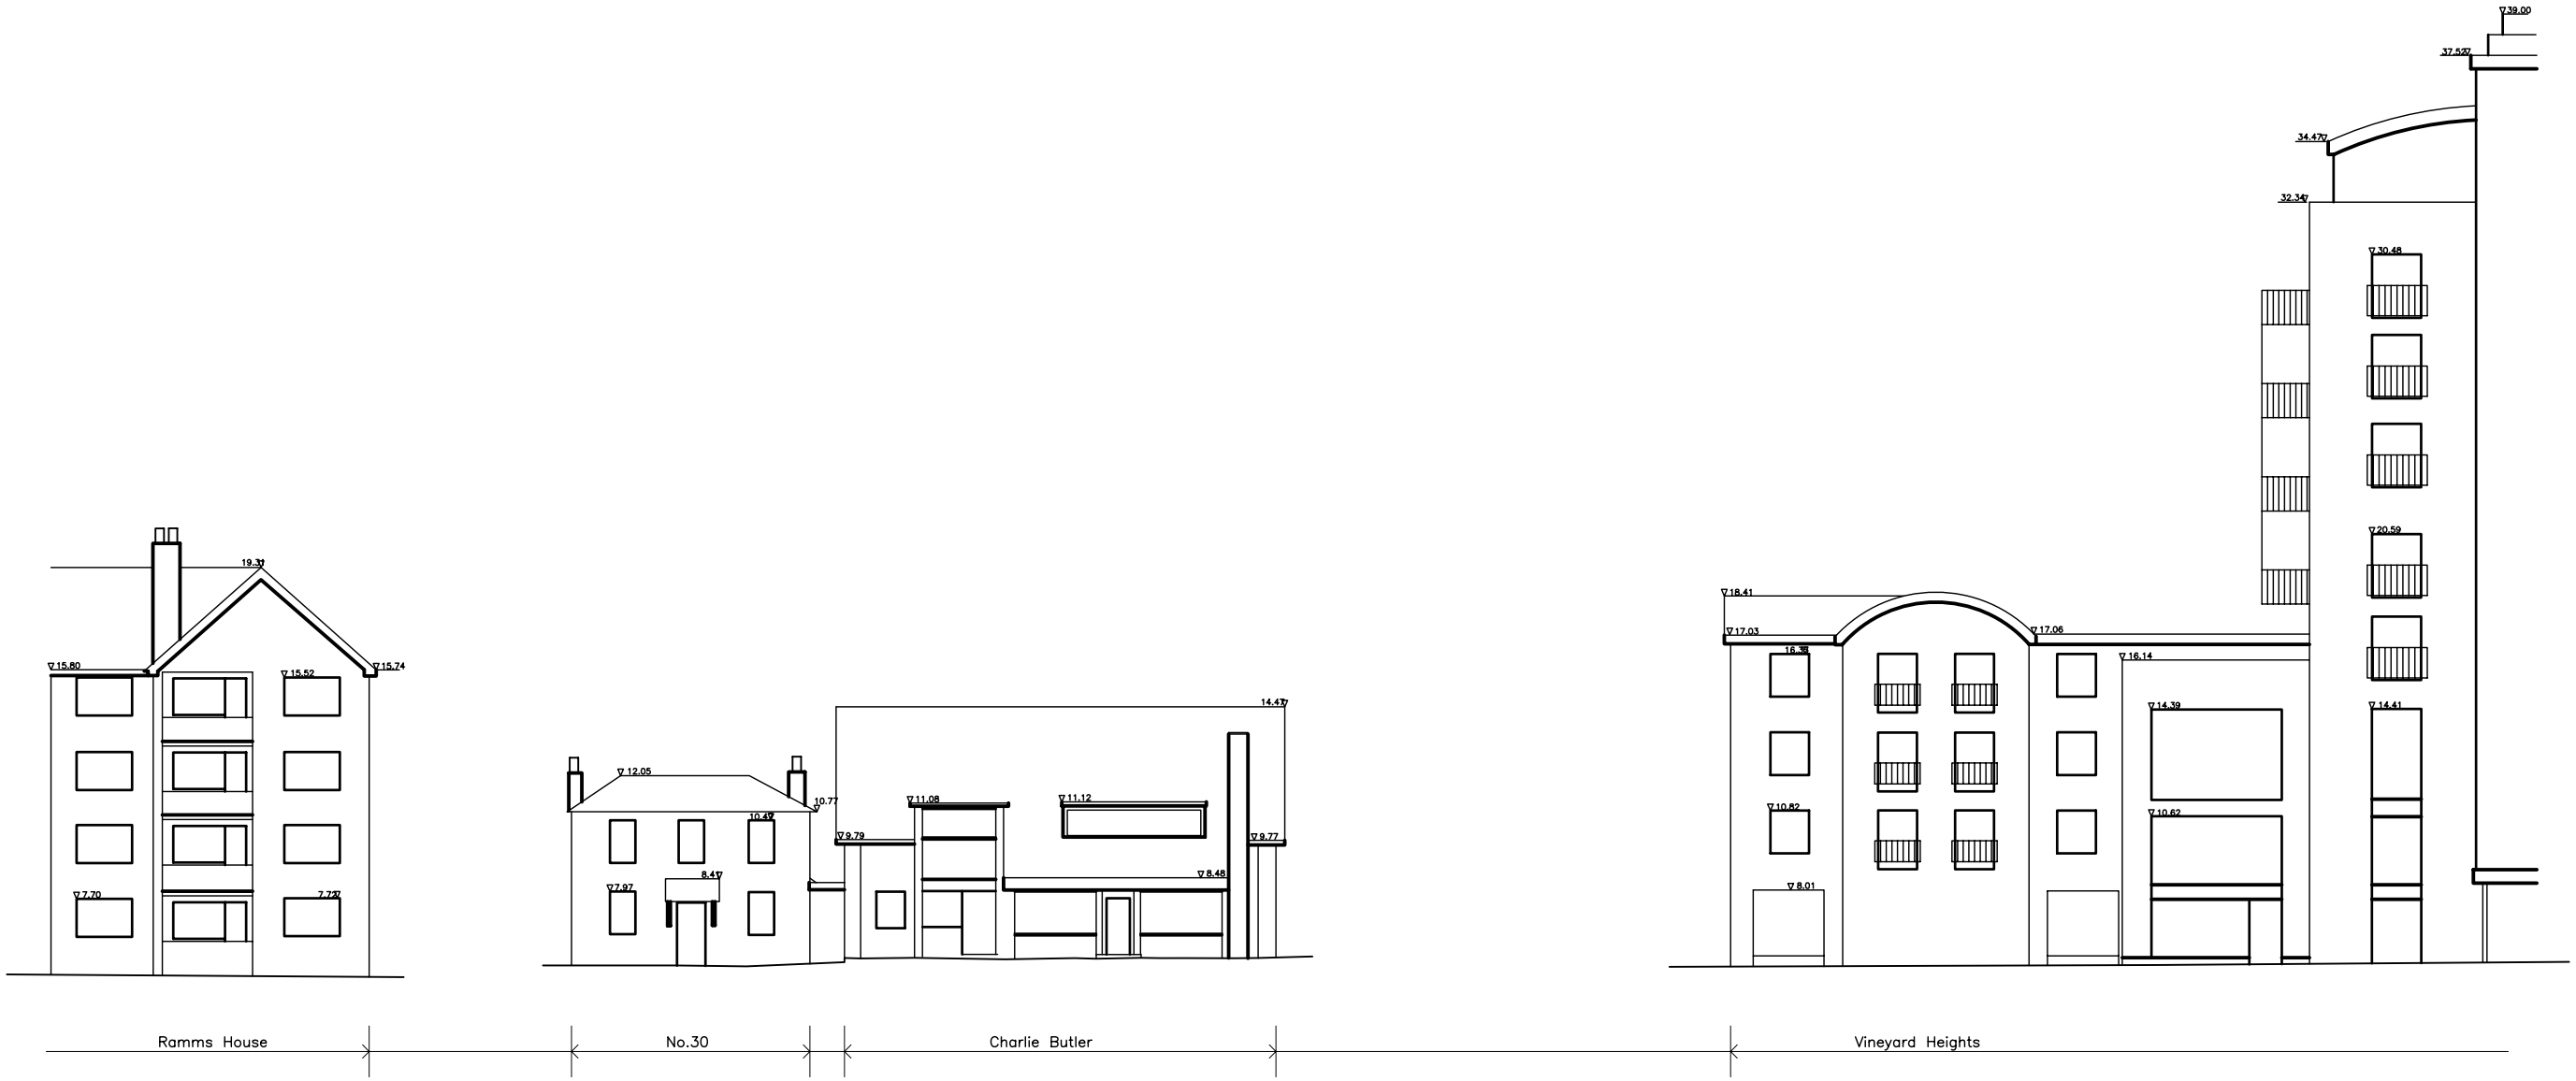

Existing North Elevation

Site survey was carried out by Geoff French
Land/ Engineering surveyor on the 29th August 2007.

job title :

LANGUARD HOMES 2020 LLP
Charlie Butler, 40 Mortlake High Street

drawing :

Survey - Existing North Elevations

Warren Smith Architects Limited 020-8741 1066

scale : 1:250 @ A3 date : NOV 2011

dwg no : 1111 AK (--)04 rev :

plot date :