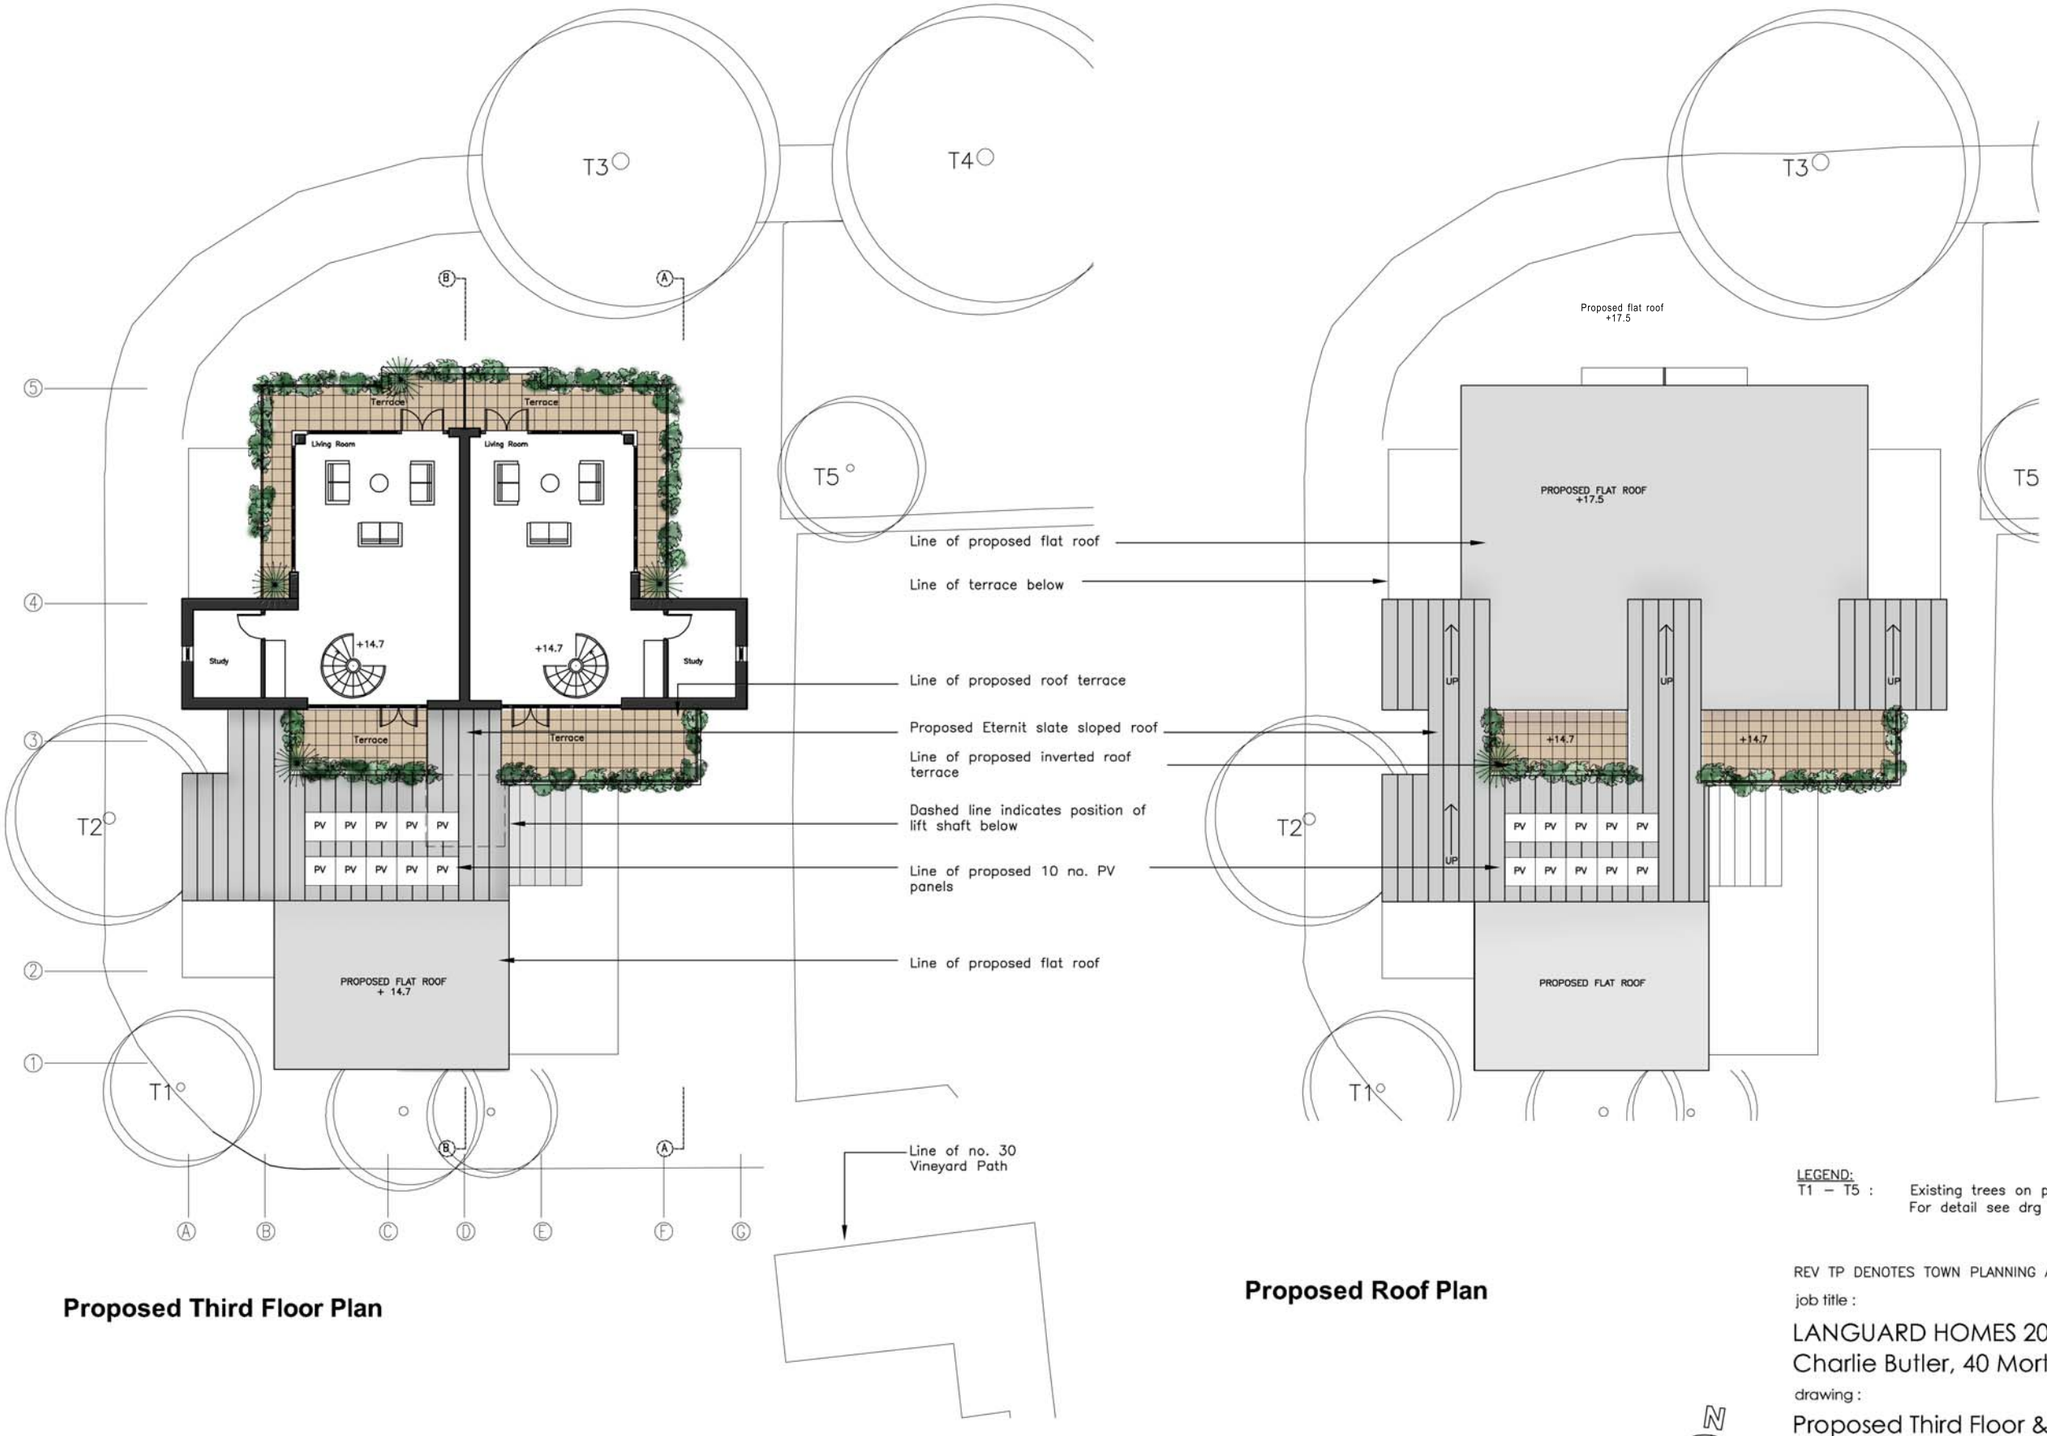

Proposed Third Floor Plan

Proposed Roof Plan

LEGEND:
T1 – T5 : Existing trees on public highway.
For detail see drg 1111(––)01

REV TP DENOTES TOWN PLANNING APPLICATION DATED 16.11.11

job title :

LANGUARD HOMES 2020 LLP
Charlie Butler, 40 Mortlake High Street

drawing :

Proposed Third Floor & Roof Plan

Warren Smith Architects Limited 020-8741 1066

scale : 1:200 date : NOV 2011

dwg no : 1111 AK (2-)31.4 rev : TP

0 1 2 3 4 5

plot date :