Do not scale from this drawing

11/03382/FUL

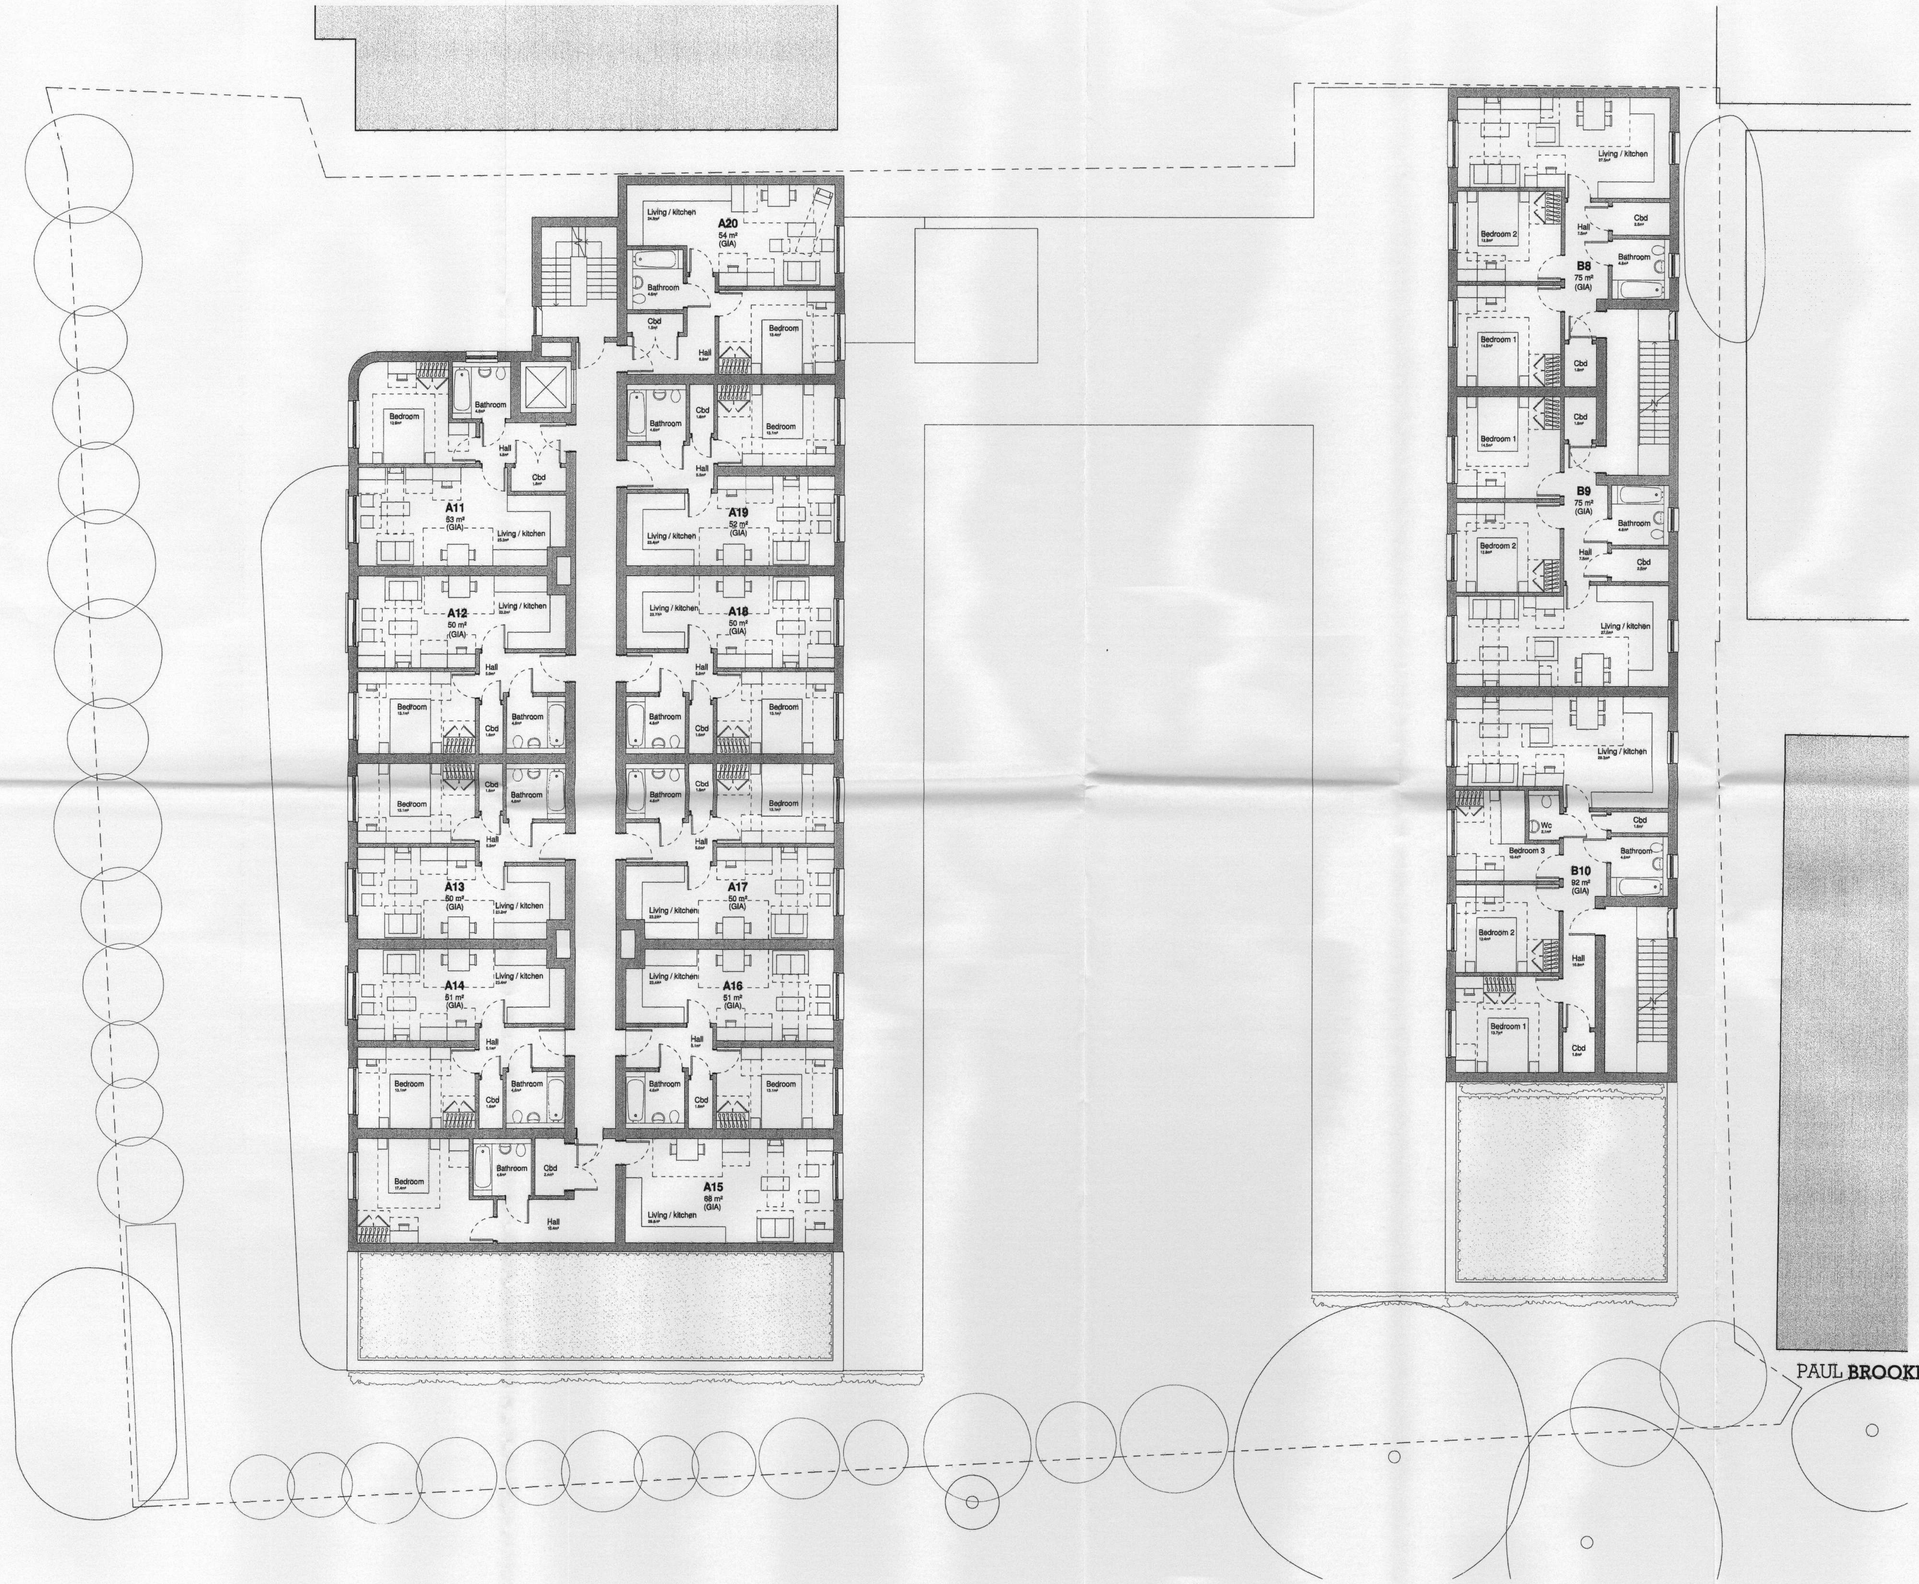

SCALE
0 5 10m

PLANNING

Rev	Description	Issued	Dwn	Chk

Client
Harepath LLP

Project
Proposed Mixed Use Development, Express Dairies Site, Richmond

Drawing
Proposed Second Floor Plan

Scale	Date	Drawn	Checked
1 : 100@A1	Aug '11	TL / SC	MB

PAUL BROOKES ARCHITECTS
The Works 28 Barnes Avenue London SW13 9AB
T 020 8563 0181
F 020 8563 0763
E pb@pbaworks.co.uk

Drawing No.
4030 | D | [ ] | 66