· BOROUGH OF TWICKENHAM ·

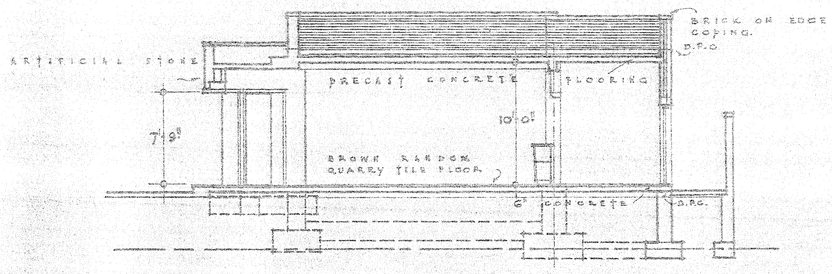

SECTION A-A.

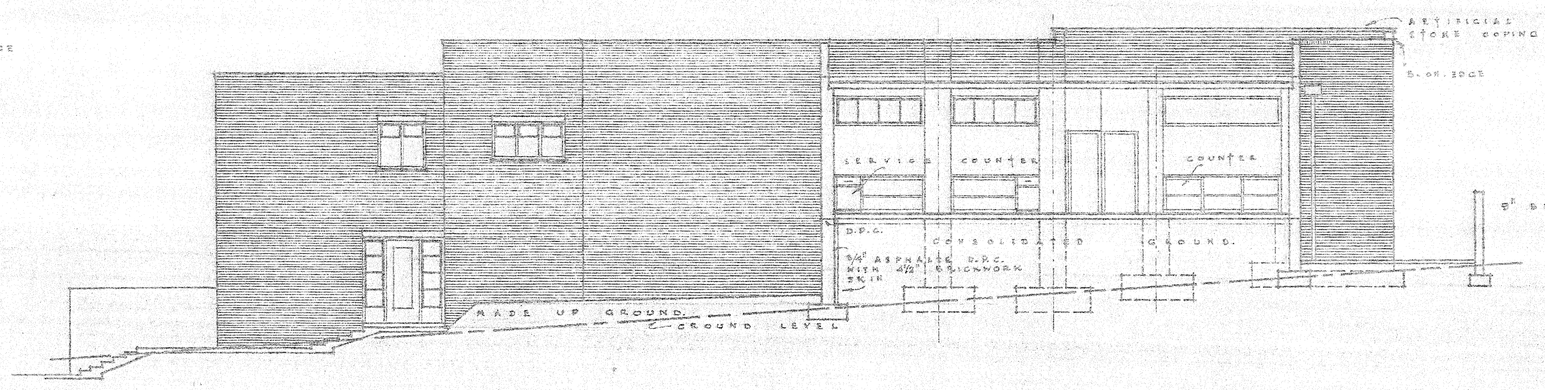

SECTION B-B.

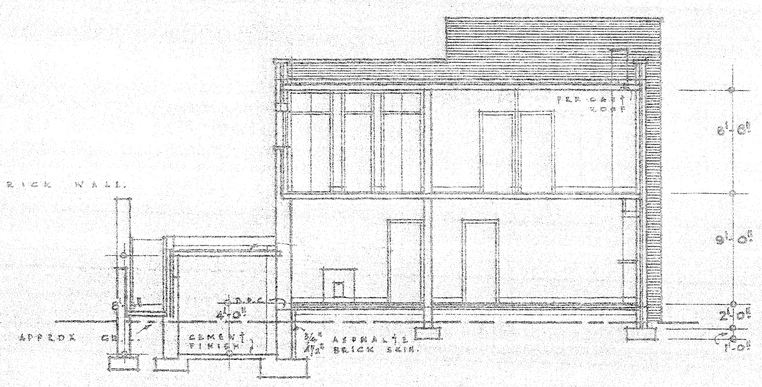

SECTION C-C.

FLAT ROOF OVER RESTAURANT ETC. IS DESIGNED FOR FLOOR LOADS. AND RUBEROID ROOF IS ONLY LAID TEMPORARILY UNTIL FIRST FLOOR IS ADDED AT LATER DATE.

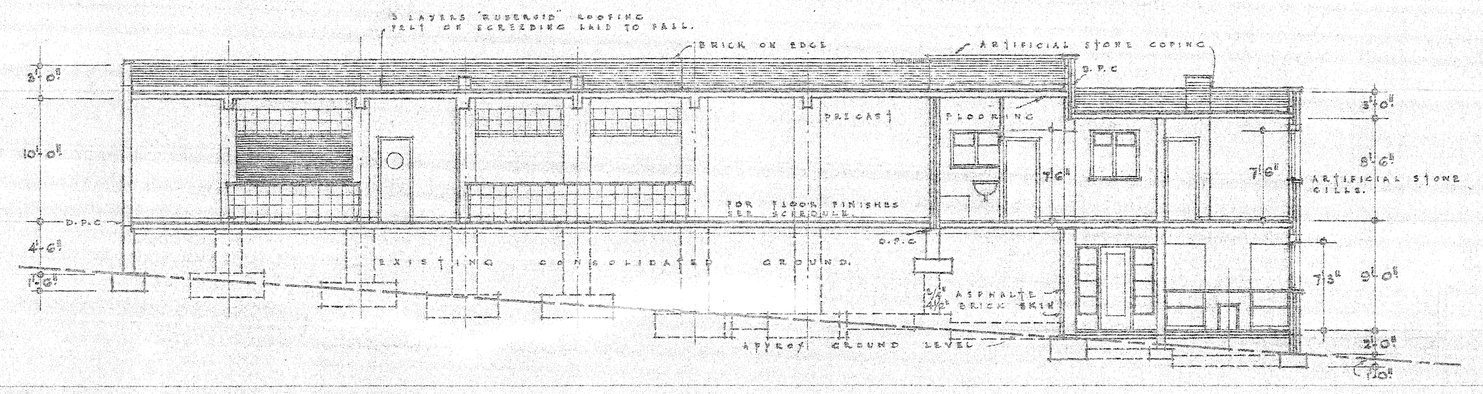

SECTION D-D.

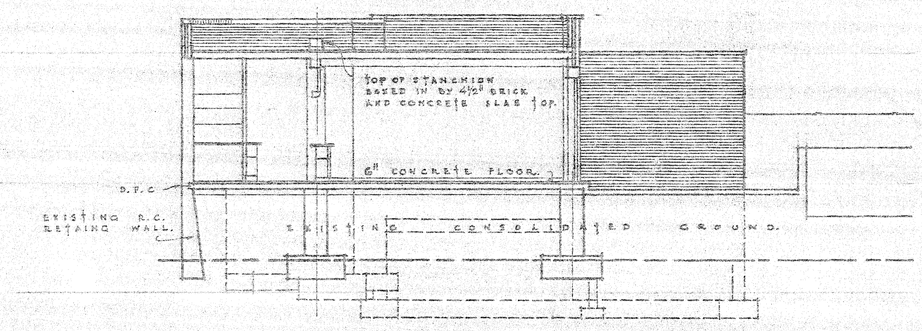

SECTION E-E

FOR DETAILS OF STRUCTURAL STEELWORK SEE DRAWING No

FOR ALL FLOOR AND WALL FINISHES SEE SCHEDULE

FOUNDATION DEPTHS ARE SUBJECT TO REVISION ON SITE.

WHERE POSSIBLE THE NEW 6" CONCRETE FLOOR IS TO BE LAID ON EXISTING CONCRETE FLOOR WHE

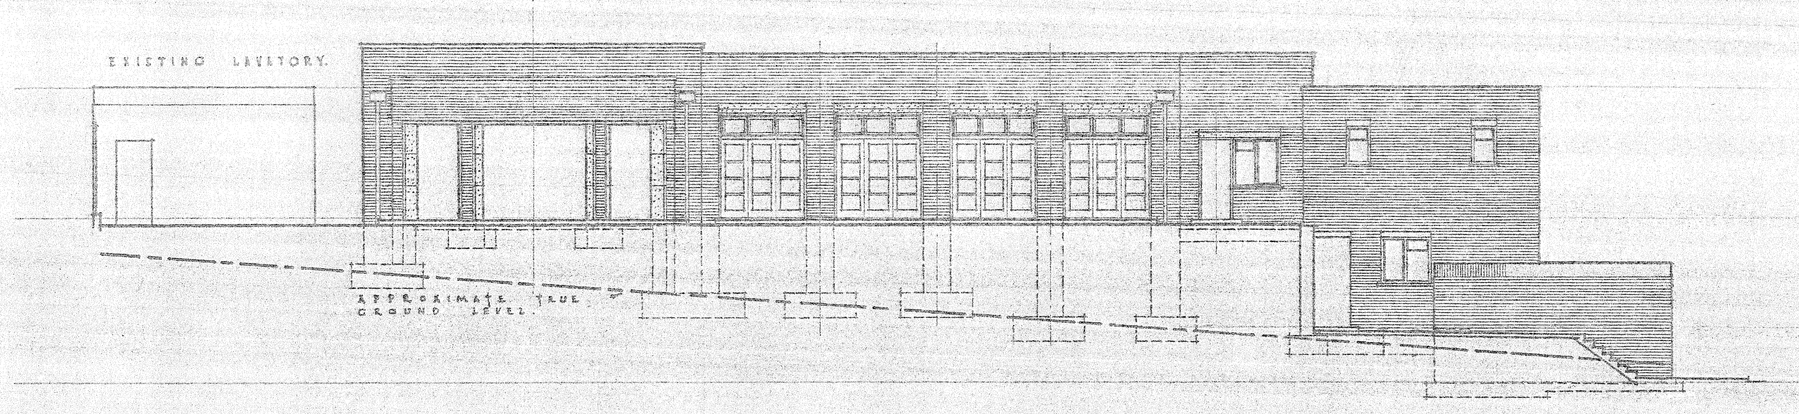

ELEVATION TO BATHS

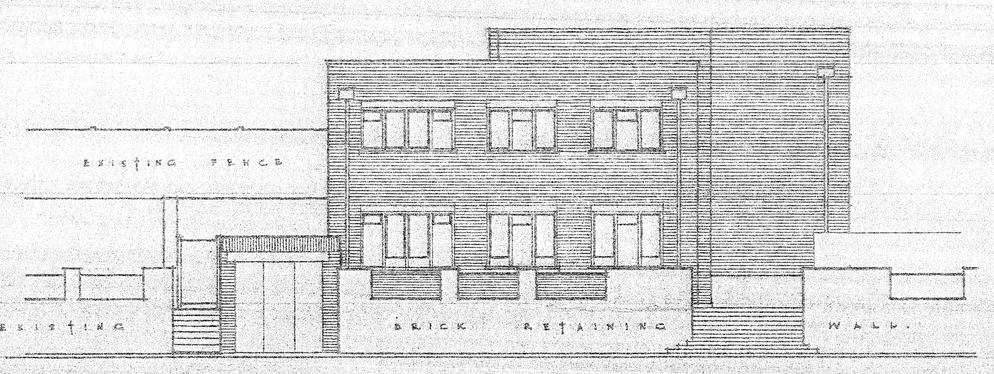

ELEVATION TO EMBANKMENT.

DRAWING No 23/2.
APRIL 1948.
SCALE 8'-0" TO 1 INCH.

AS EXISTING AT 2012

~~PROPOSED REBUILDING~~ OF SUPERINTENDENTS RESIDENCE & PUBLIC RESTAURANT AT TWICKENHAM PUBLIC BATHS.

A. S. KNOLLES. B.Sc.
BOROUGH ENGINEER.