Floor Areas
Ground and First Floor Flats
70 sq metres all 3 person flats
Second Floor Flat
72 sq metres/3 person flat
exc staircase void and first floor hallway

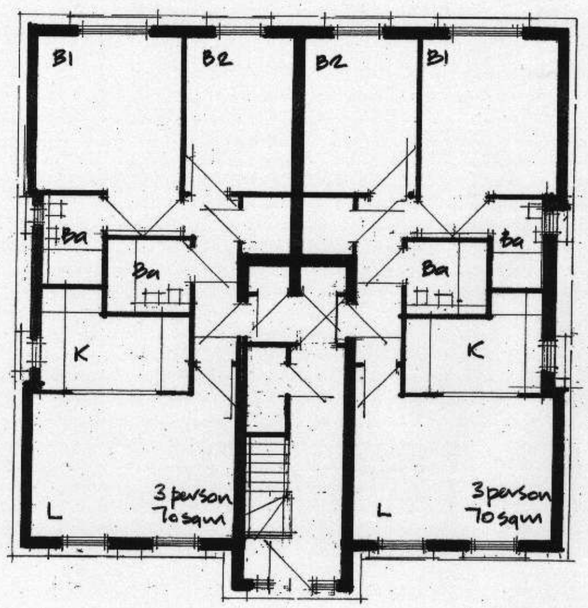

Proposed Ground Floor Plan

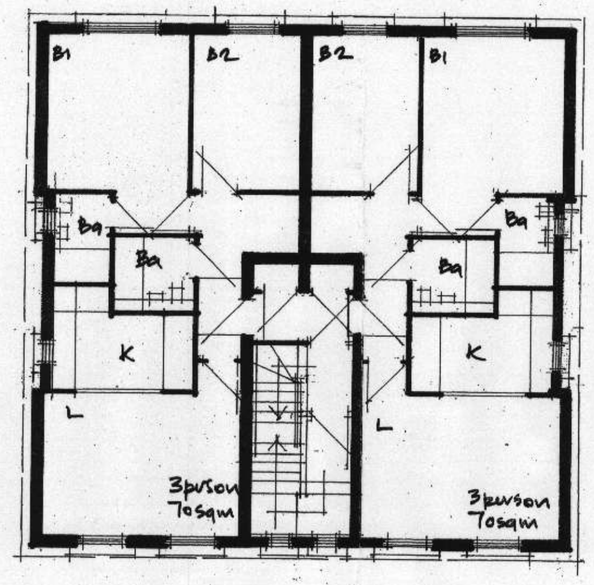

Proposed First Floor Plan

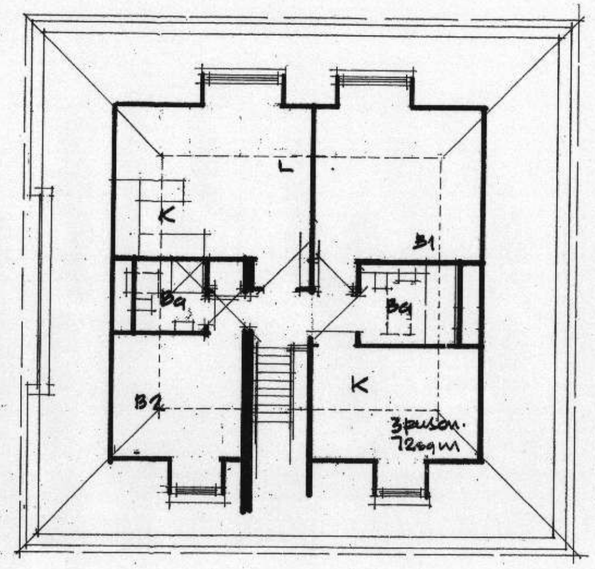

Proposed Second Floor Plan

RECEIVED
10 MAY 2012
PLANNING

10/0245/FUL

Proposed Front Elevation

Flank Elevations finished with semper green vertical "living panels" for full width and full height.

Proposed Flank Elevation
(other elevation handed)

East elevation to be screened with landscaping and tree planting for full length of boundary

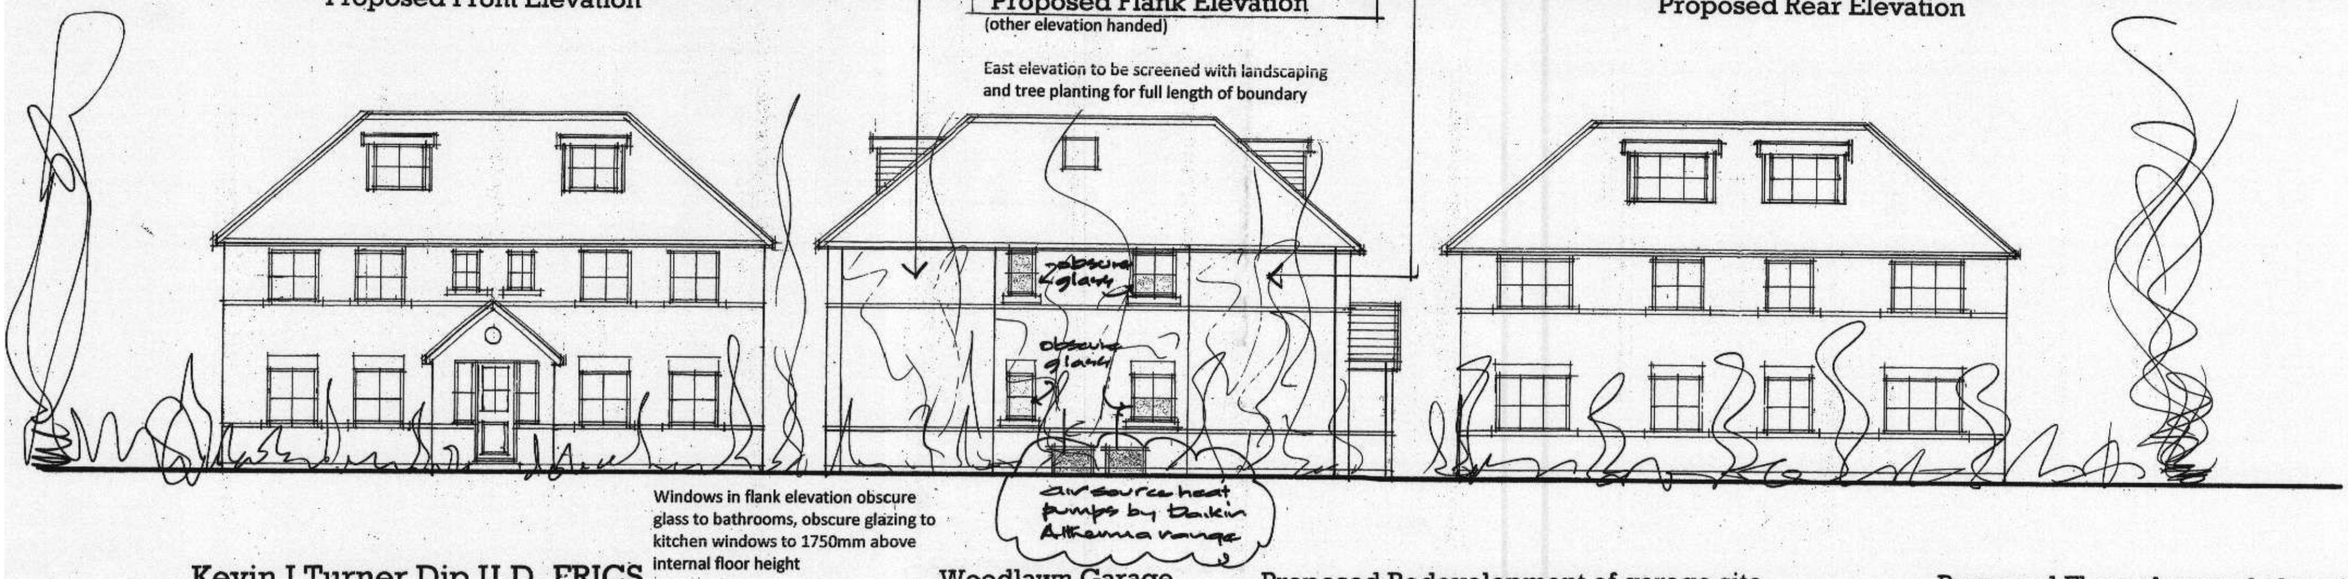

Proposed Rear Elevation

Windows in flank elevation obscure glass to bathrooms, obscure glazing to kitchen windows to 1750mm above internal floor height

Kevin J Turner Dip U.D. FRICS
Chartered Surveyor, Architecture, Town Planning
4 Little Oaks Close
Shepperton
Surrey
01932 568568

Woodlawn Garage
644 Hanworth Road
Hounslow
Middlesex
TW4 5NP

Proposed Redevelopment of garage site
Shop with residential and ancillary parking space

Proposed Floor plans and elevations
KJT/Woodlawn/004 ~~(A)(B)(C)(D)(E)(F)(G)~~
Scale 1-100