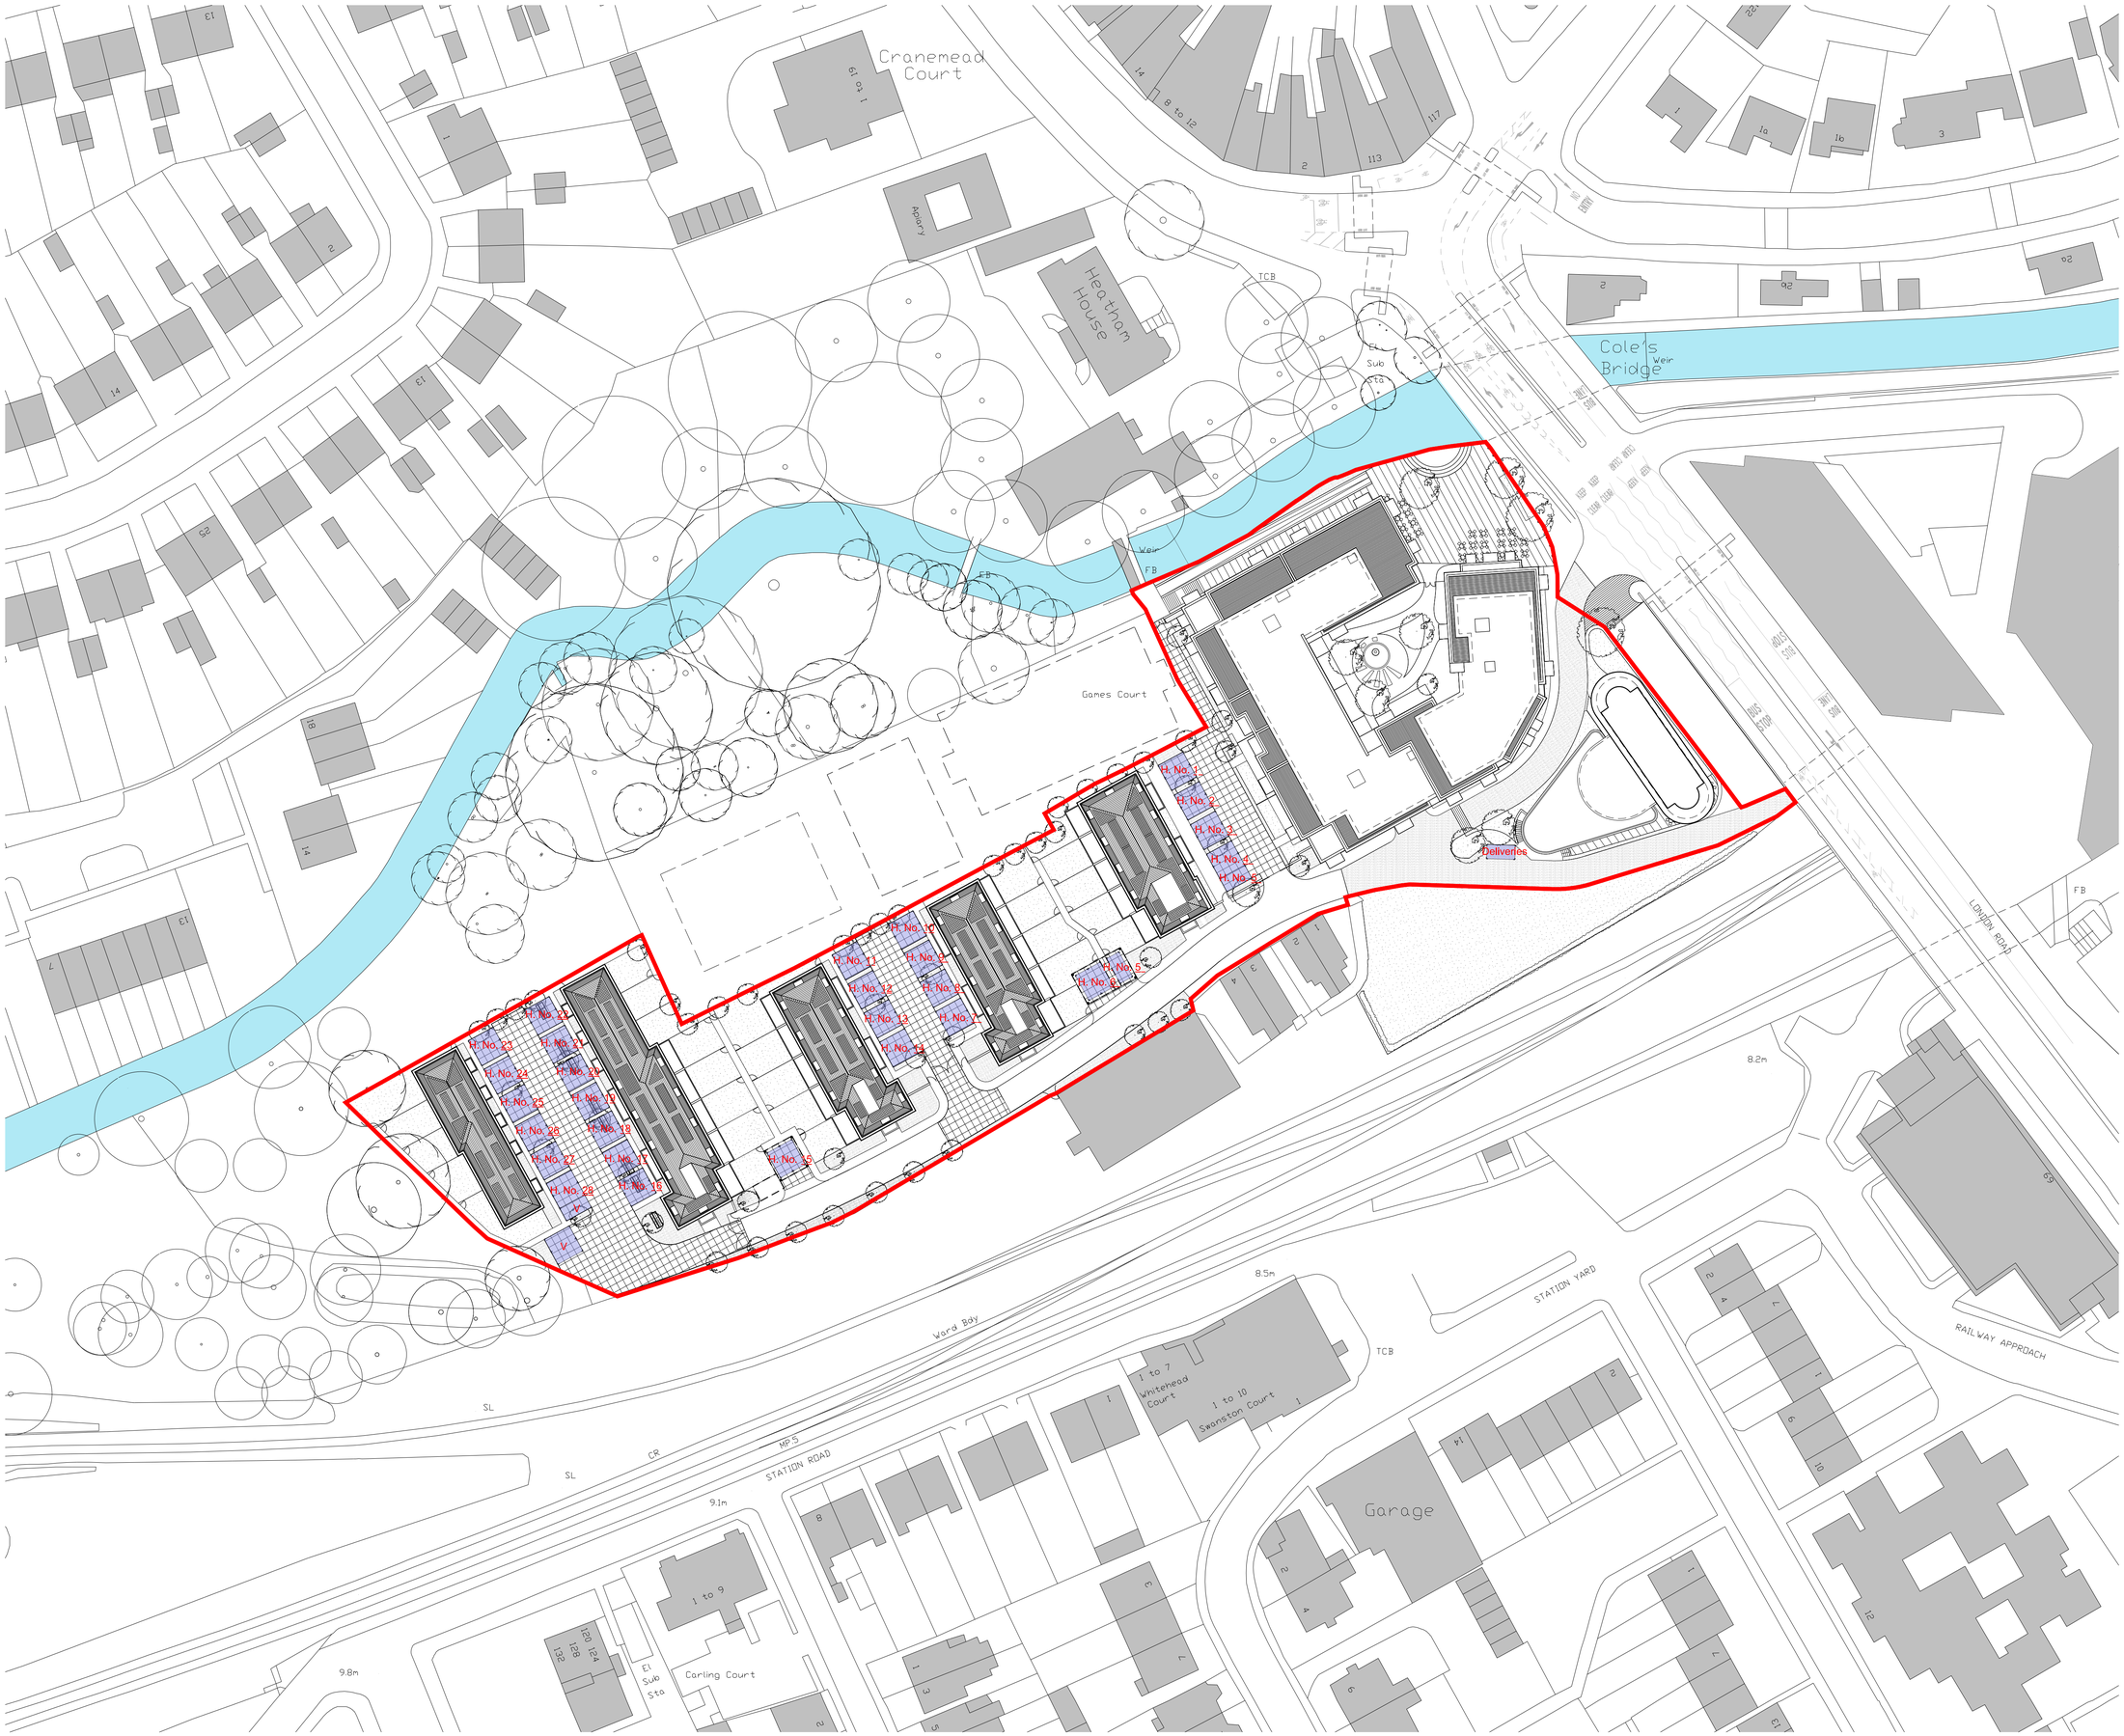

Notes:
Do not scale from this drawing.
All contractors must visit the site and be responsible for taking and checking Dimensions.
All construction information should be taken from figured dimensions only.
Any discrepancies between drawings, specifications and site conditions must be brought to the attention of the supervising officer.
This drawing & and the works depicted are the copyright of John Thompson & Partners.

This drawing is for planning purposes only. It is not intended to be used for construction purposes, whilst all reasonable efforts are used to ensure drawings are accurate, John Thompson & Partners accept no responsibility or liability for any reliance placed on, or use made of, this plan by anyone for purposes other than those stated above.

Key

Rev	Date	Description	Drawn	Chkd
P1	16.11.12	Planning Submission	RA	IF

Drawing Status
Planning

Client
St. James Group Ltd
St James
Designed for life

JOHN THOMPSON & PARTNERS

jtp
23-25 Great Sutton Street
London, EC1V 0DN
T: +44 (0)20 7017 1780
F: +44 (0)20 7017 1781
W: www.jtp.co.uk

Project
The Former Royal Mail Sorting Office, Twickenham

Drawing Title
Parking Allocation Plan

Scale @ A1 1:500
Job Ref. 00545
Drawing No. MP_04
Revision P1
Scale Bar 0 10 20 30 40 50m