11/24 20/NMA

RECEIVED
-4 FEB 2013
PLANNING

15 JUN 2011

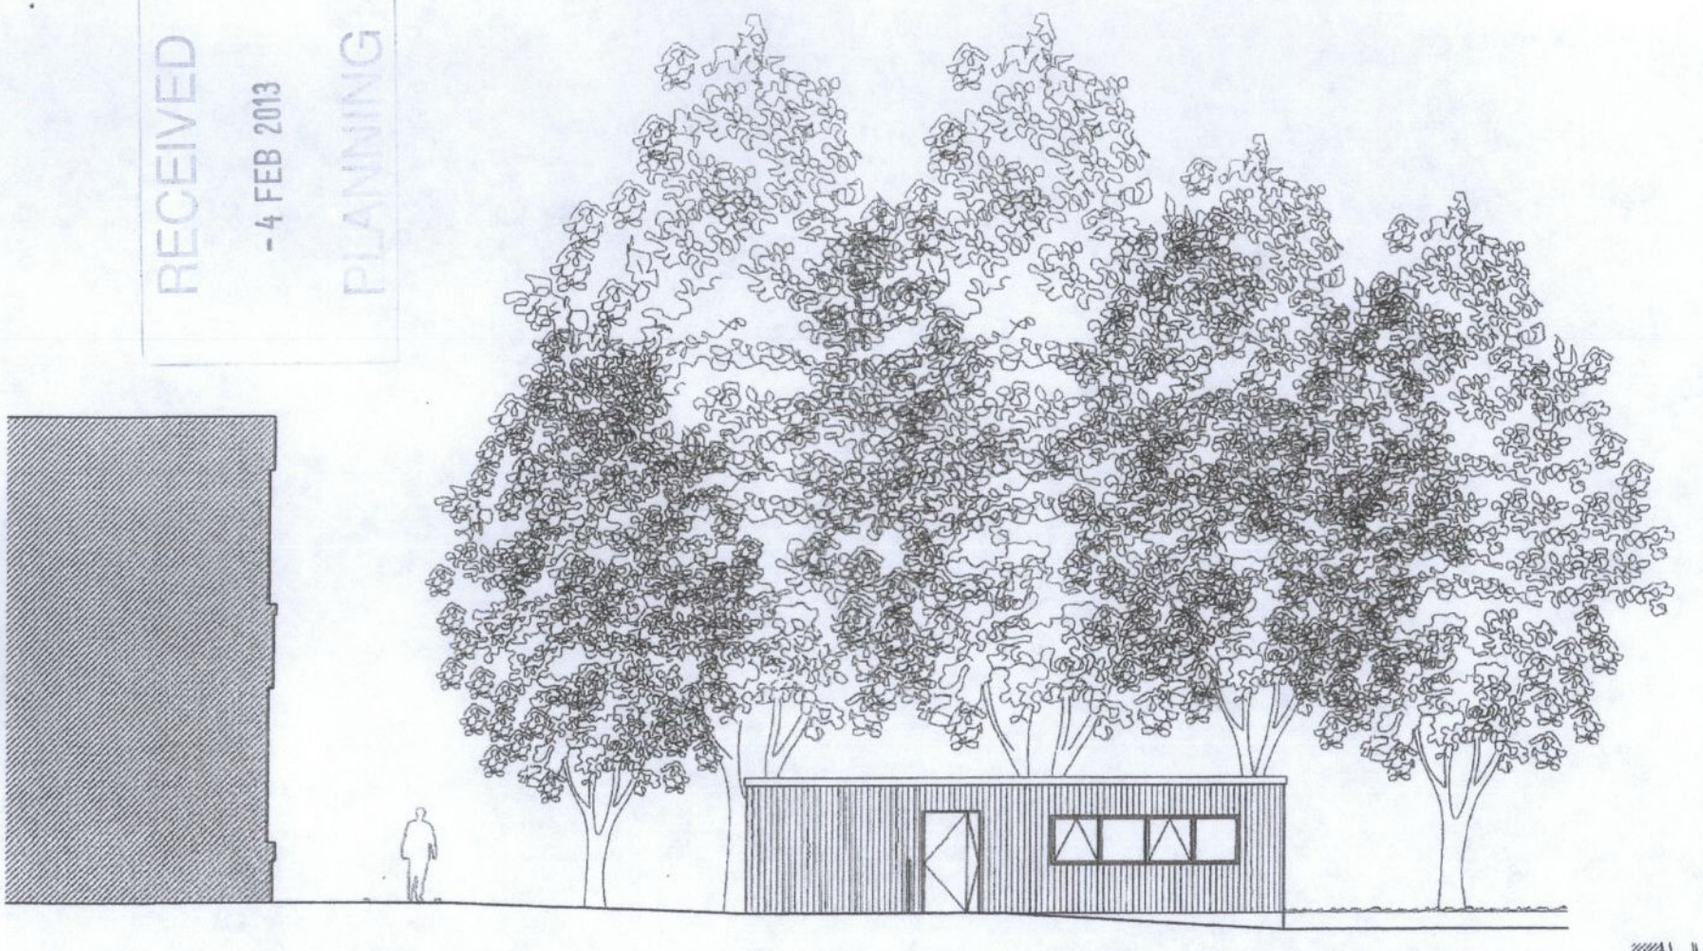


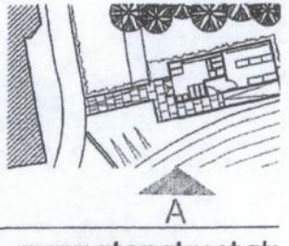


NOTES

1. cad info : file: RSS532\current\series\Hearts\14.01 layout name: 14.01 plot style: RSS standard
2. This drawing is not to be scaled. Use figured dimensions only. Detailed site survey to be carried out to establish tolerances. Figured dimensions are in mm. All dimensions shall be verified on site before proceeding with the work. The architect shall be notified of any discrepancies.
3. This drawing has been produced for sole use on this project and is not intended for use by any other person or for any other purpose. © Copyright RSS (U.K.)
4.

REVISIONS

| rev | date | description |
|---|---|---|
| A | 08.06.11 | Re-submitted to planning |

23 CURTAIN ROAD LONDON EC2A 3LT
T: 020 7729 8945
rss@rsss.co.uk www.rivingtonstreetstudio.co.uk

rivingtonstreet stu

job title: St Mary's University College - Track Hut

drawing title: Proposed Front Elevation (A)

drawn by: KB | job no: RSS532 | drawing no: P.

date: June 2010 | scale: 1:100 @ A3 | revision: