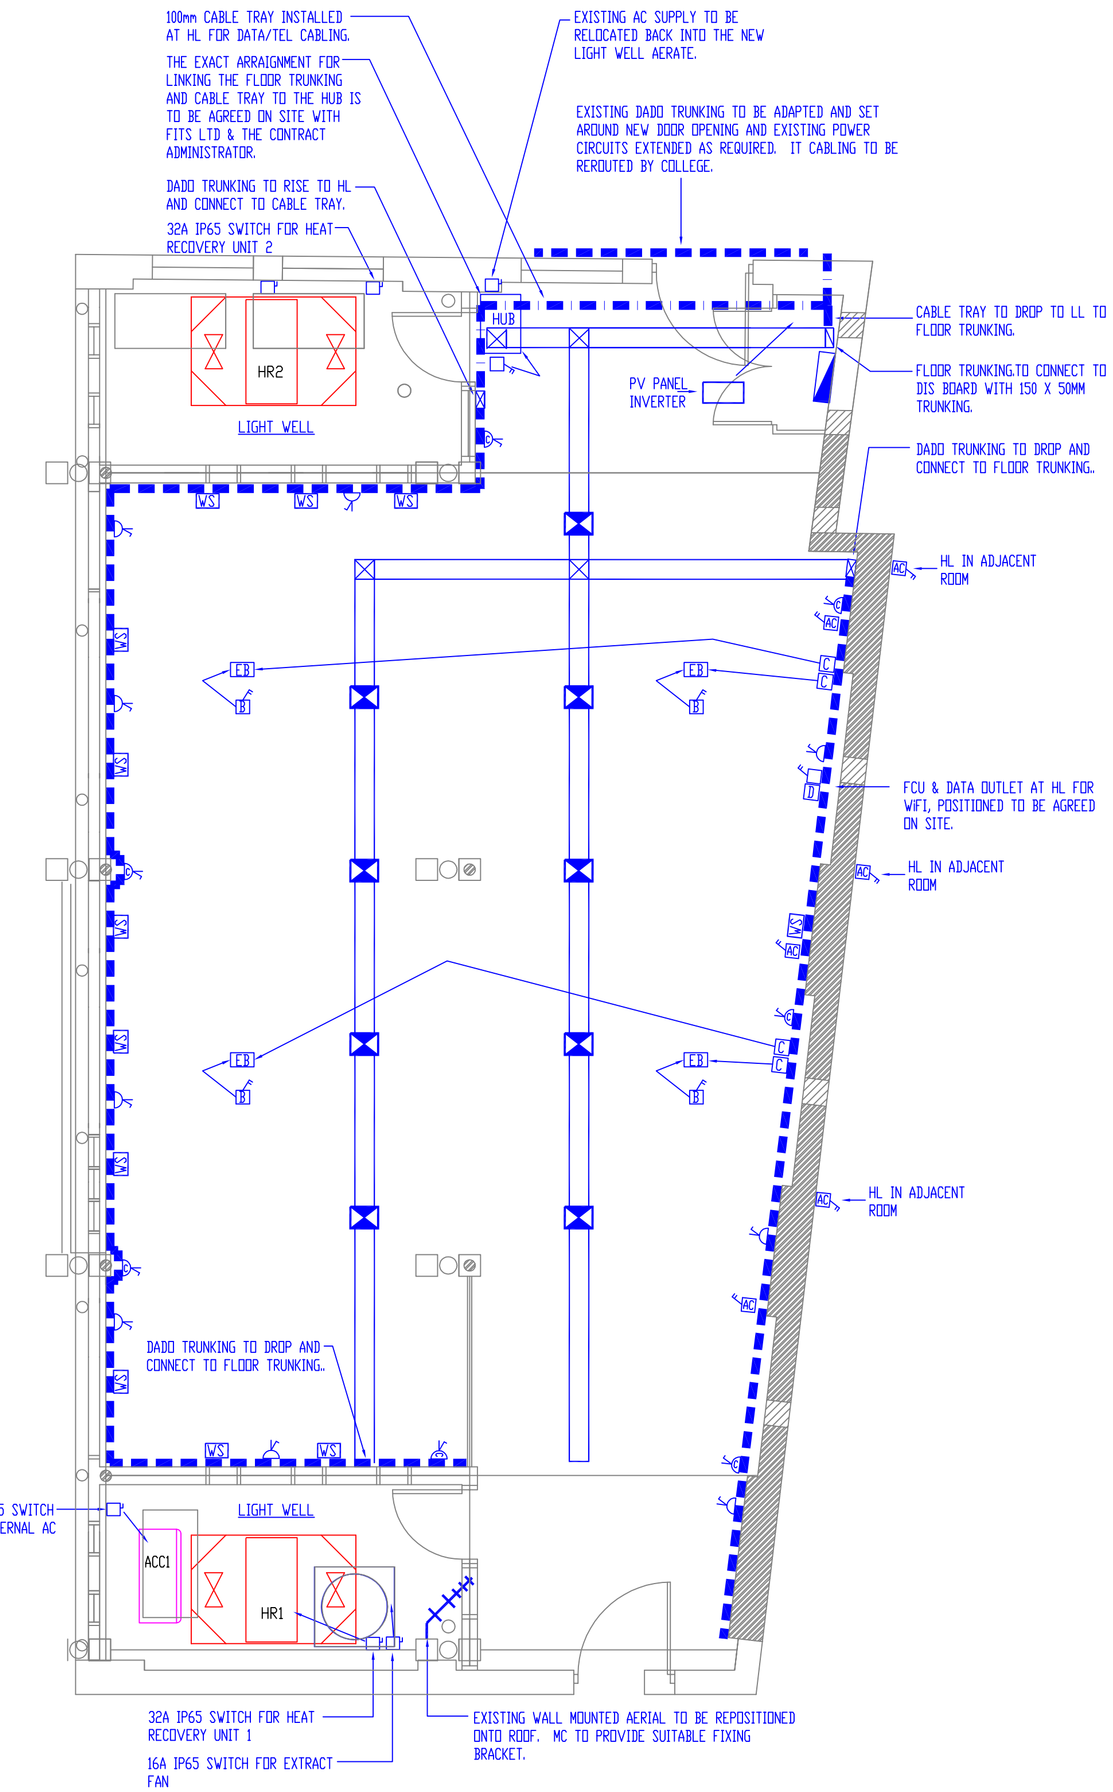

FLOOR PLAN (SCALE 1:50)

LEGEND

- CABLEDUCT LTD 225 X 25mm 3 COMPARTMENT UNDER FLOOR TRUNKING.
- CABLEDUCT LTD 7000 SERIES FLOOR SERVICE BOX WITH FLOOR FINISH INFILL AND STAINLESS STEEL CARPET BEZEL. TO BE COMPLETE WITH TWO TWIN 13A HIGH EARTH INTEGRITY SWITCHED SOCKET OUTLET AND PLATE FOR TWO RJ45's
- CABLEDUCT LTD FLUSH DRAW BOX WITH FLOOR FINISH INFILL.
- MT STERLING TWIN PLUS 2 COMPARTMENT CAT 6 DADO TRUNKING.
- WS — WORK STATION COMPRISING DADO TRUNKING MOUNTED 2No HIGH INTEGRITY EARTHING TWIN SWITCHED SWITCHED SOCKET OUTLETS, 3No RJ45 PLATES.
- DISTRIBUTION BOARD
- TWIN 13 AMP SWITCHED SOCKET OUTLET WITH HIGH INTEGRITY EARTHING
- SINGLE 13 AMP SWITCHED SOCKET OUTLET
- SINGLE 13 AMP SWITCHED SOCKET OUTLET, ENGRAVE 'CLEANERS'
- 13 AMP SWITCHED CONNECTION UNIT
- FB — FCU AT HL FOR ELECTRIC BLINDS.
- AC — FCU AT HL FOR AC UNITS (ALL ON ONE CIRCUIT).
- ER — ELECTRIC ROOF LIGHT BLIND BY MC.
- C — CONTROLLER FOR ELECTRIC BLINDS.
- IP65 SWITCH DISCONNECTOR

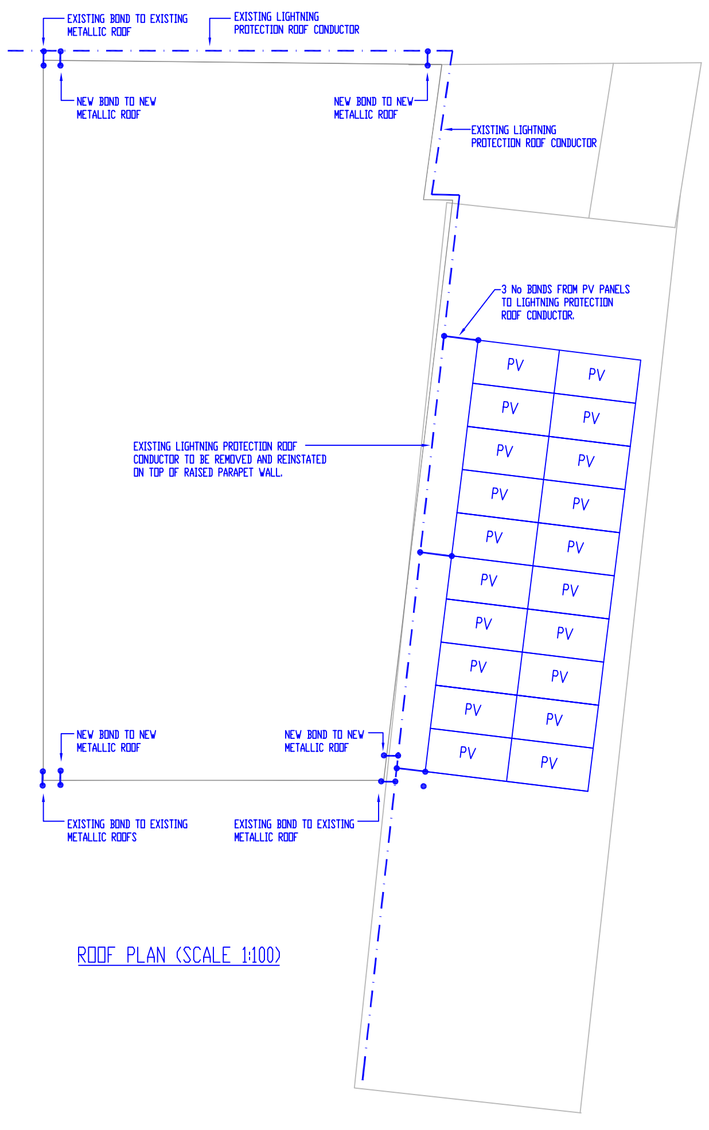

ROOF PLAN (SCALE 1:100)

NOTES

1. UNLESS OTHERWISE INDICATED, ALL THE ELECTRICAL SERVICES, POINTS ETC INDICATED ON THIS DRAWING ARE TO BE SUPPLIED AND INSTALLED BY THE ELECTRICAL CONTRACTOR
2. THE EXACT POSITIONS OF ALL EQUIPMENT MUST BE AS INDICATED ON THE ARCHITECTS DETAILED DRAWINGS AND ARE TO BE AGREED WITH THE CONTRACT ADMINISTRATOR PRIOR TO INSTALLATION.

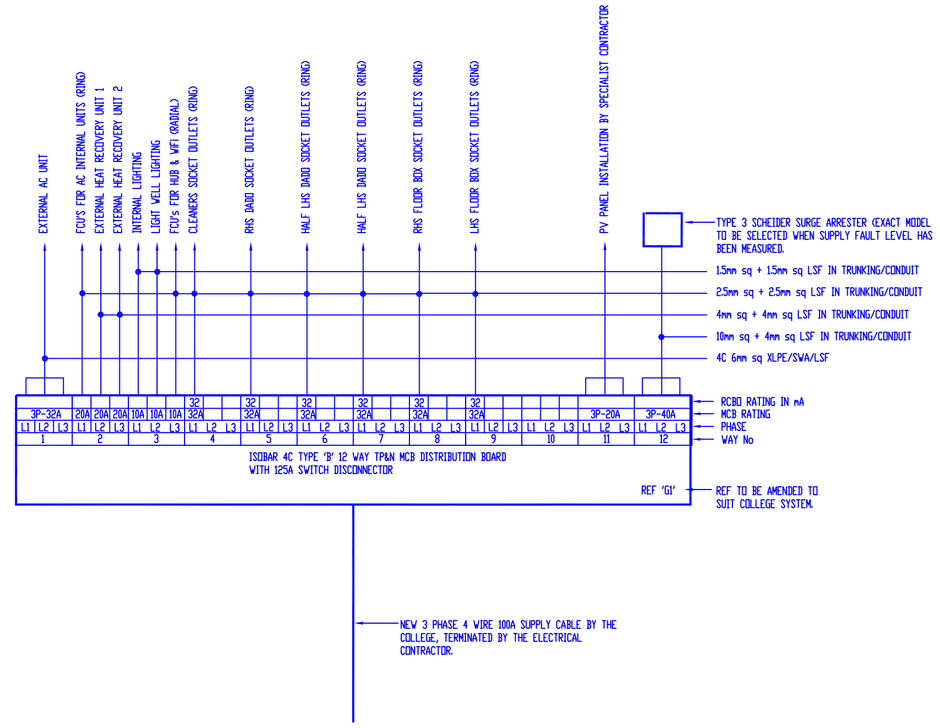

DISTRIBUTION BOARD DETAILS (SCALE N.T.S.)

TENDER DRAWING

REF	DATE	REVISION
–	–	–

ANC CONSULTANTS

Building Services Consulting Engineers

34 Ferndale Road
Burgess Hill, West Sussex, RH15 0HG
Tel: 01444 254955 Fax: 01444 254966
www.ancconsultants.co.uk
mail@ancconsultants.co.uk

CLIENT
ST MARY`S UNIVERSITY COLLEGE

PROJECT
ST MARY`S UNIVERSITY COLLEGE
1ST FLOOR LRC EXTENSION

DRAWING
ELECTRICAL SERVICES
Proposed Power & Ancillary Services Layout

DRAWN: DEC	CHECKED No.: ANC
SCALE: AS INDICATED	DATE: May 2013

DRAWING No.
1155/E/02