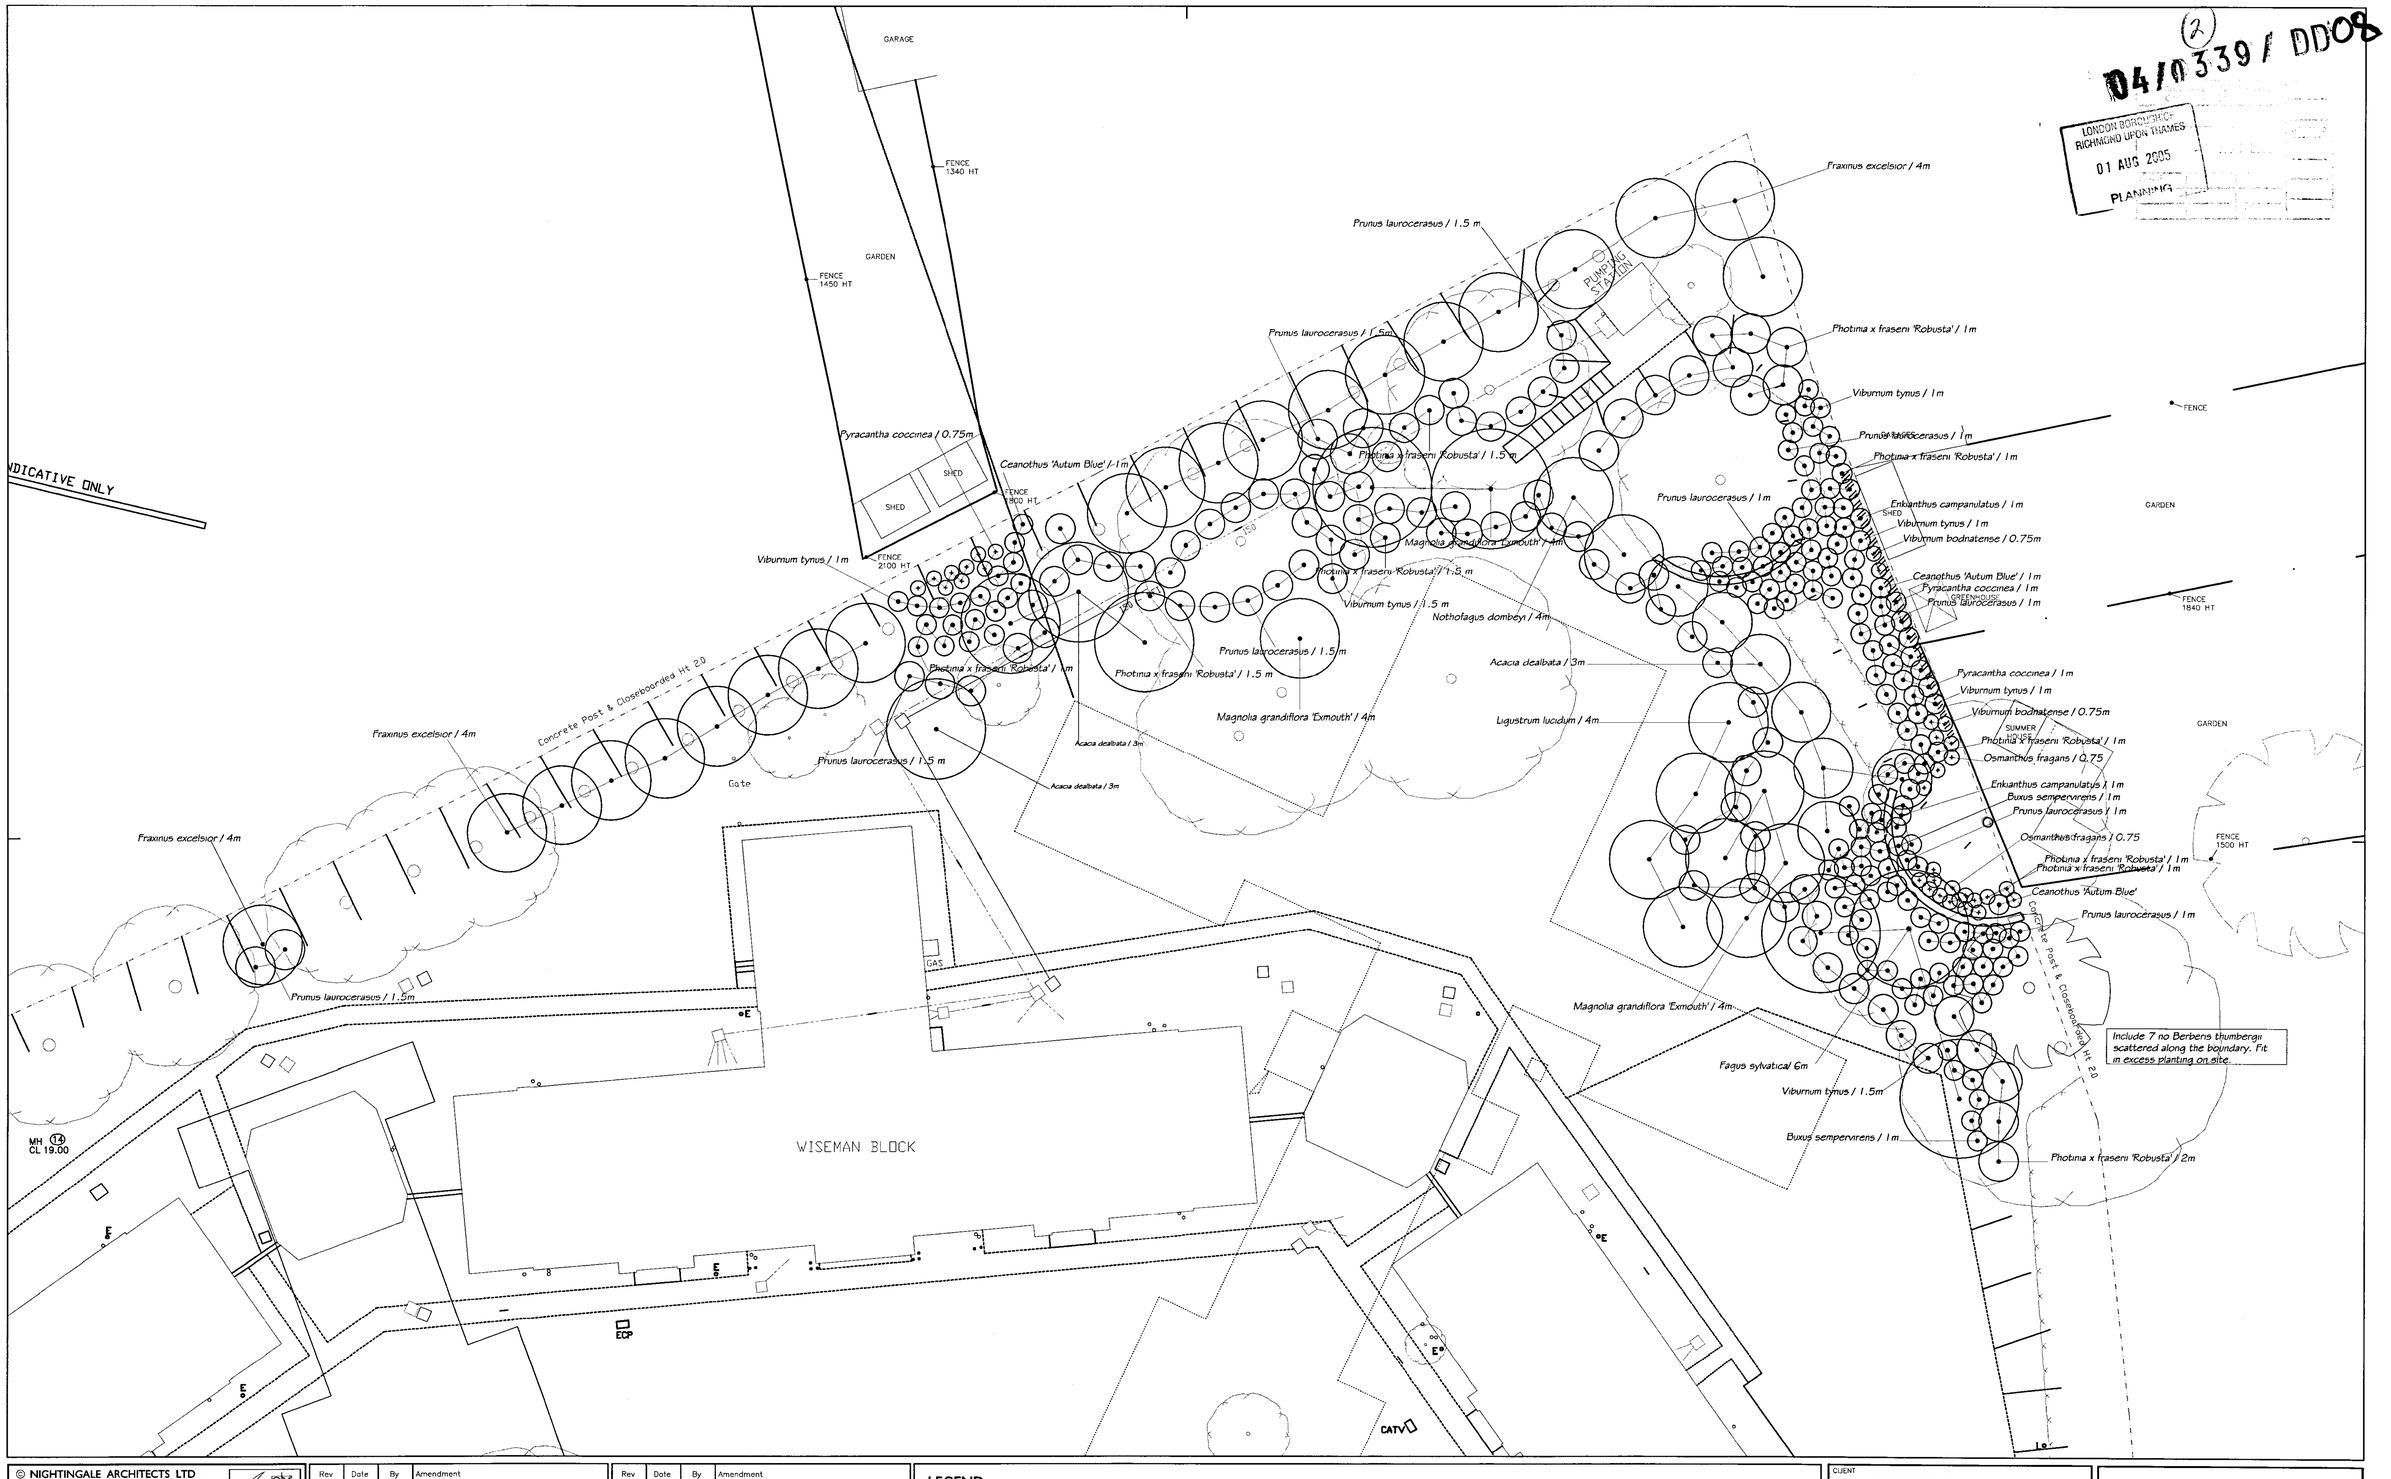

© NIGHTINGALE ARCHITECTS LTD
Registered office: 165 Queen Victoria Street, London. EC4V 4DD.
Company registered in England and Wales No. 4559129
No part of this drawing may be reproduced without written consent.
All contractors must visit site and be responsible for taking and checking all dimensions relating to this work.
Do not scale from this drawing.

QMS ISO 9001 REGISTERED FIRM

Rev	Date	By	Amendment

Rev	Date	By	Amendment
A	21/04/05	M.Campos	Update planting plan from previous planning drawing PL(9)02 to construction drawing L (9) 02. Update planting schedule and setting out to suit planting spacing.
B	02/06/05	M.Campos	Update planting plan to include more quantity of plants to cover gaps.

Rev	Date	By	Amendment
C	28/07/05	M.Campos	Update plan to tree officer's requests to discharge landscaping planning condition: Move 5 meters from the large specimen trees the deltalock retaining system and the top soil mounds. Adjust the planting to suit new layout. Allow some planting withing the 5 meters around the dito trees. Note of removal of medium size Plane deadly damaged by building works, as per arboriculturist recommendations. Change the Nothofagus for Fagus.

LEGEND

Buxus sempervirens / 1m

Text indicates plant species name / planting distance or diameter of circle

CLIENT
ST. MARY'S COLLEGE
TWICKENHAM

PROJECT
LANDSCAPE PROPOSAL
TREE+SHRUB SCREENING

DRAWING
SOFT LANDSCAPING

DATE	SCALE	DRAWN BY	CHECKED BY
08/12/03	1/150	MC	.

PROJECT No.	DRAWING NO.	REVISION
02644	L (9) 02	C

TRIBAL A member of Tribal Group plc

Harwell London Brighton Cardiff Rochdale
Bristol Exeter CapeTown Liverpool Dartford

NIGHTINGALE associates architects
Block A, Littlebrook Business Park
Dartford, Kent,
DA1 5PZ
Tel : +44 (0)13 2262 7888
Fax : +44 (0)13 2220 0155
Email : dartford@nightingaleassociates.com