Note :-
This drawing must not be scaled. All dimensions and levels must be checked on site and any discrepancies are to be reported to ARC DESIGN ASSOCIATES prior to manufacture.

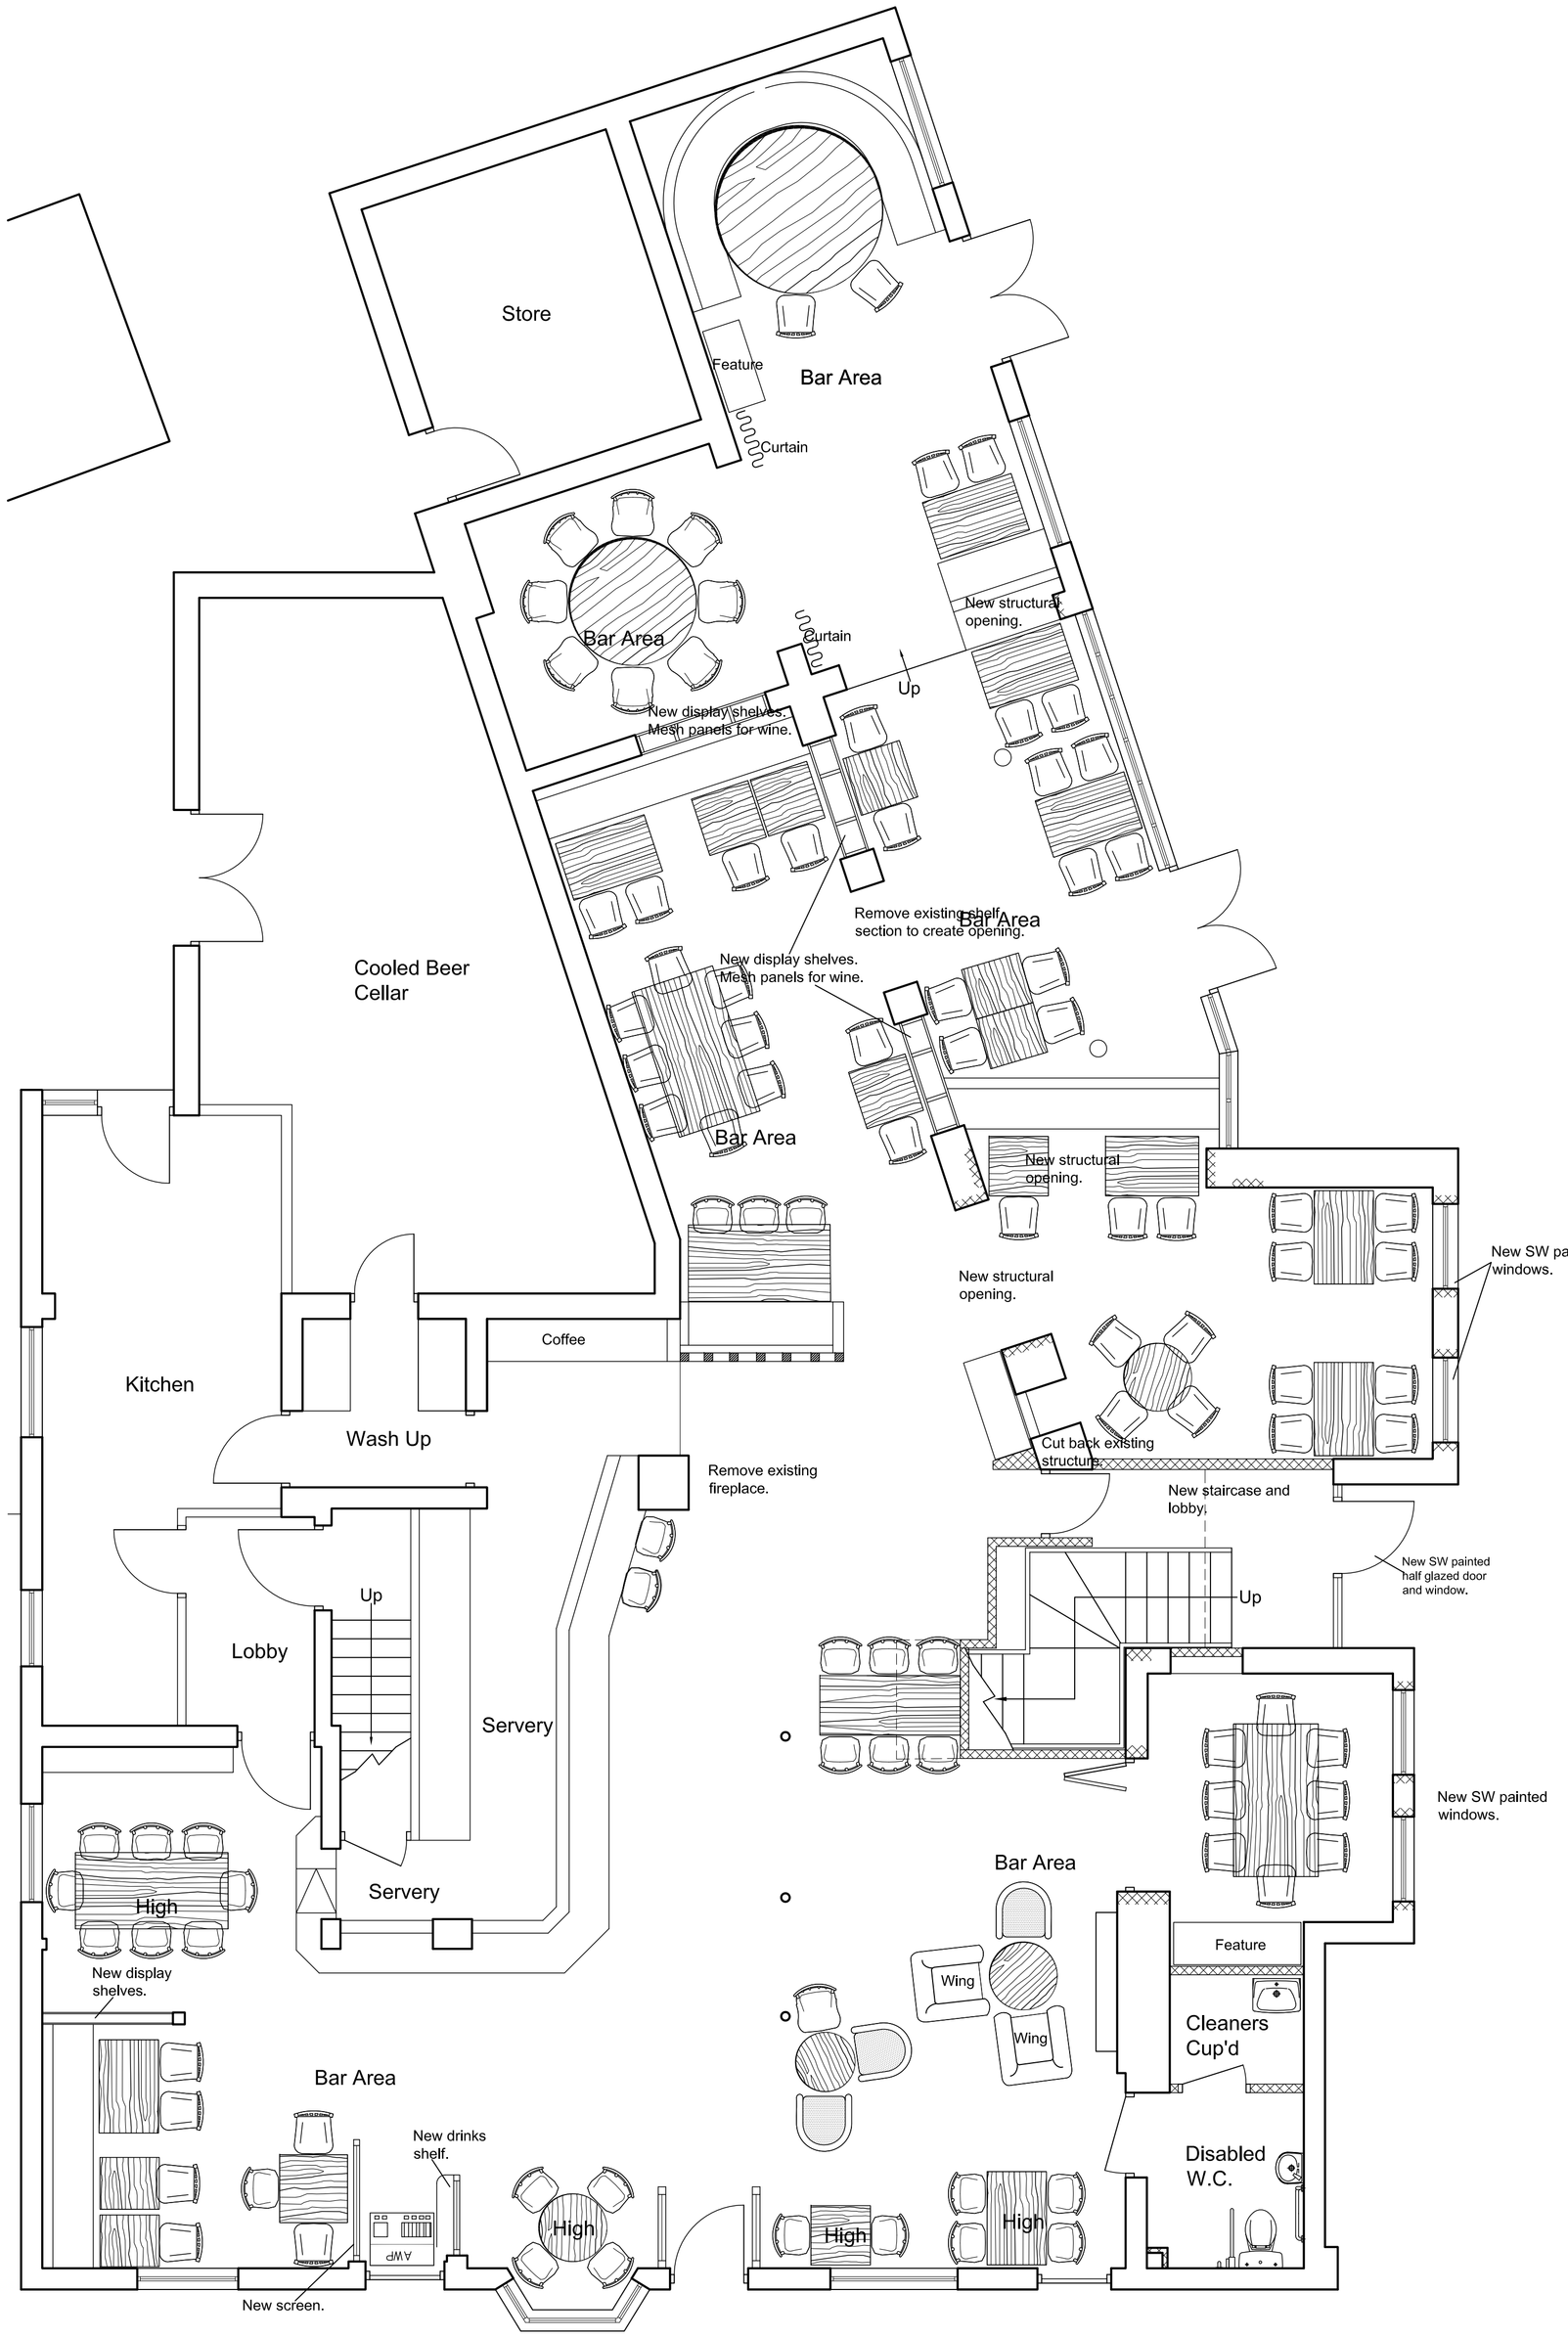

Proposed Ground Floor Plan

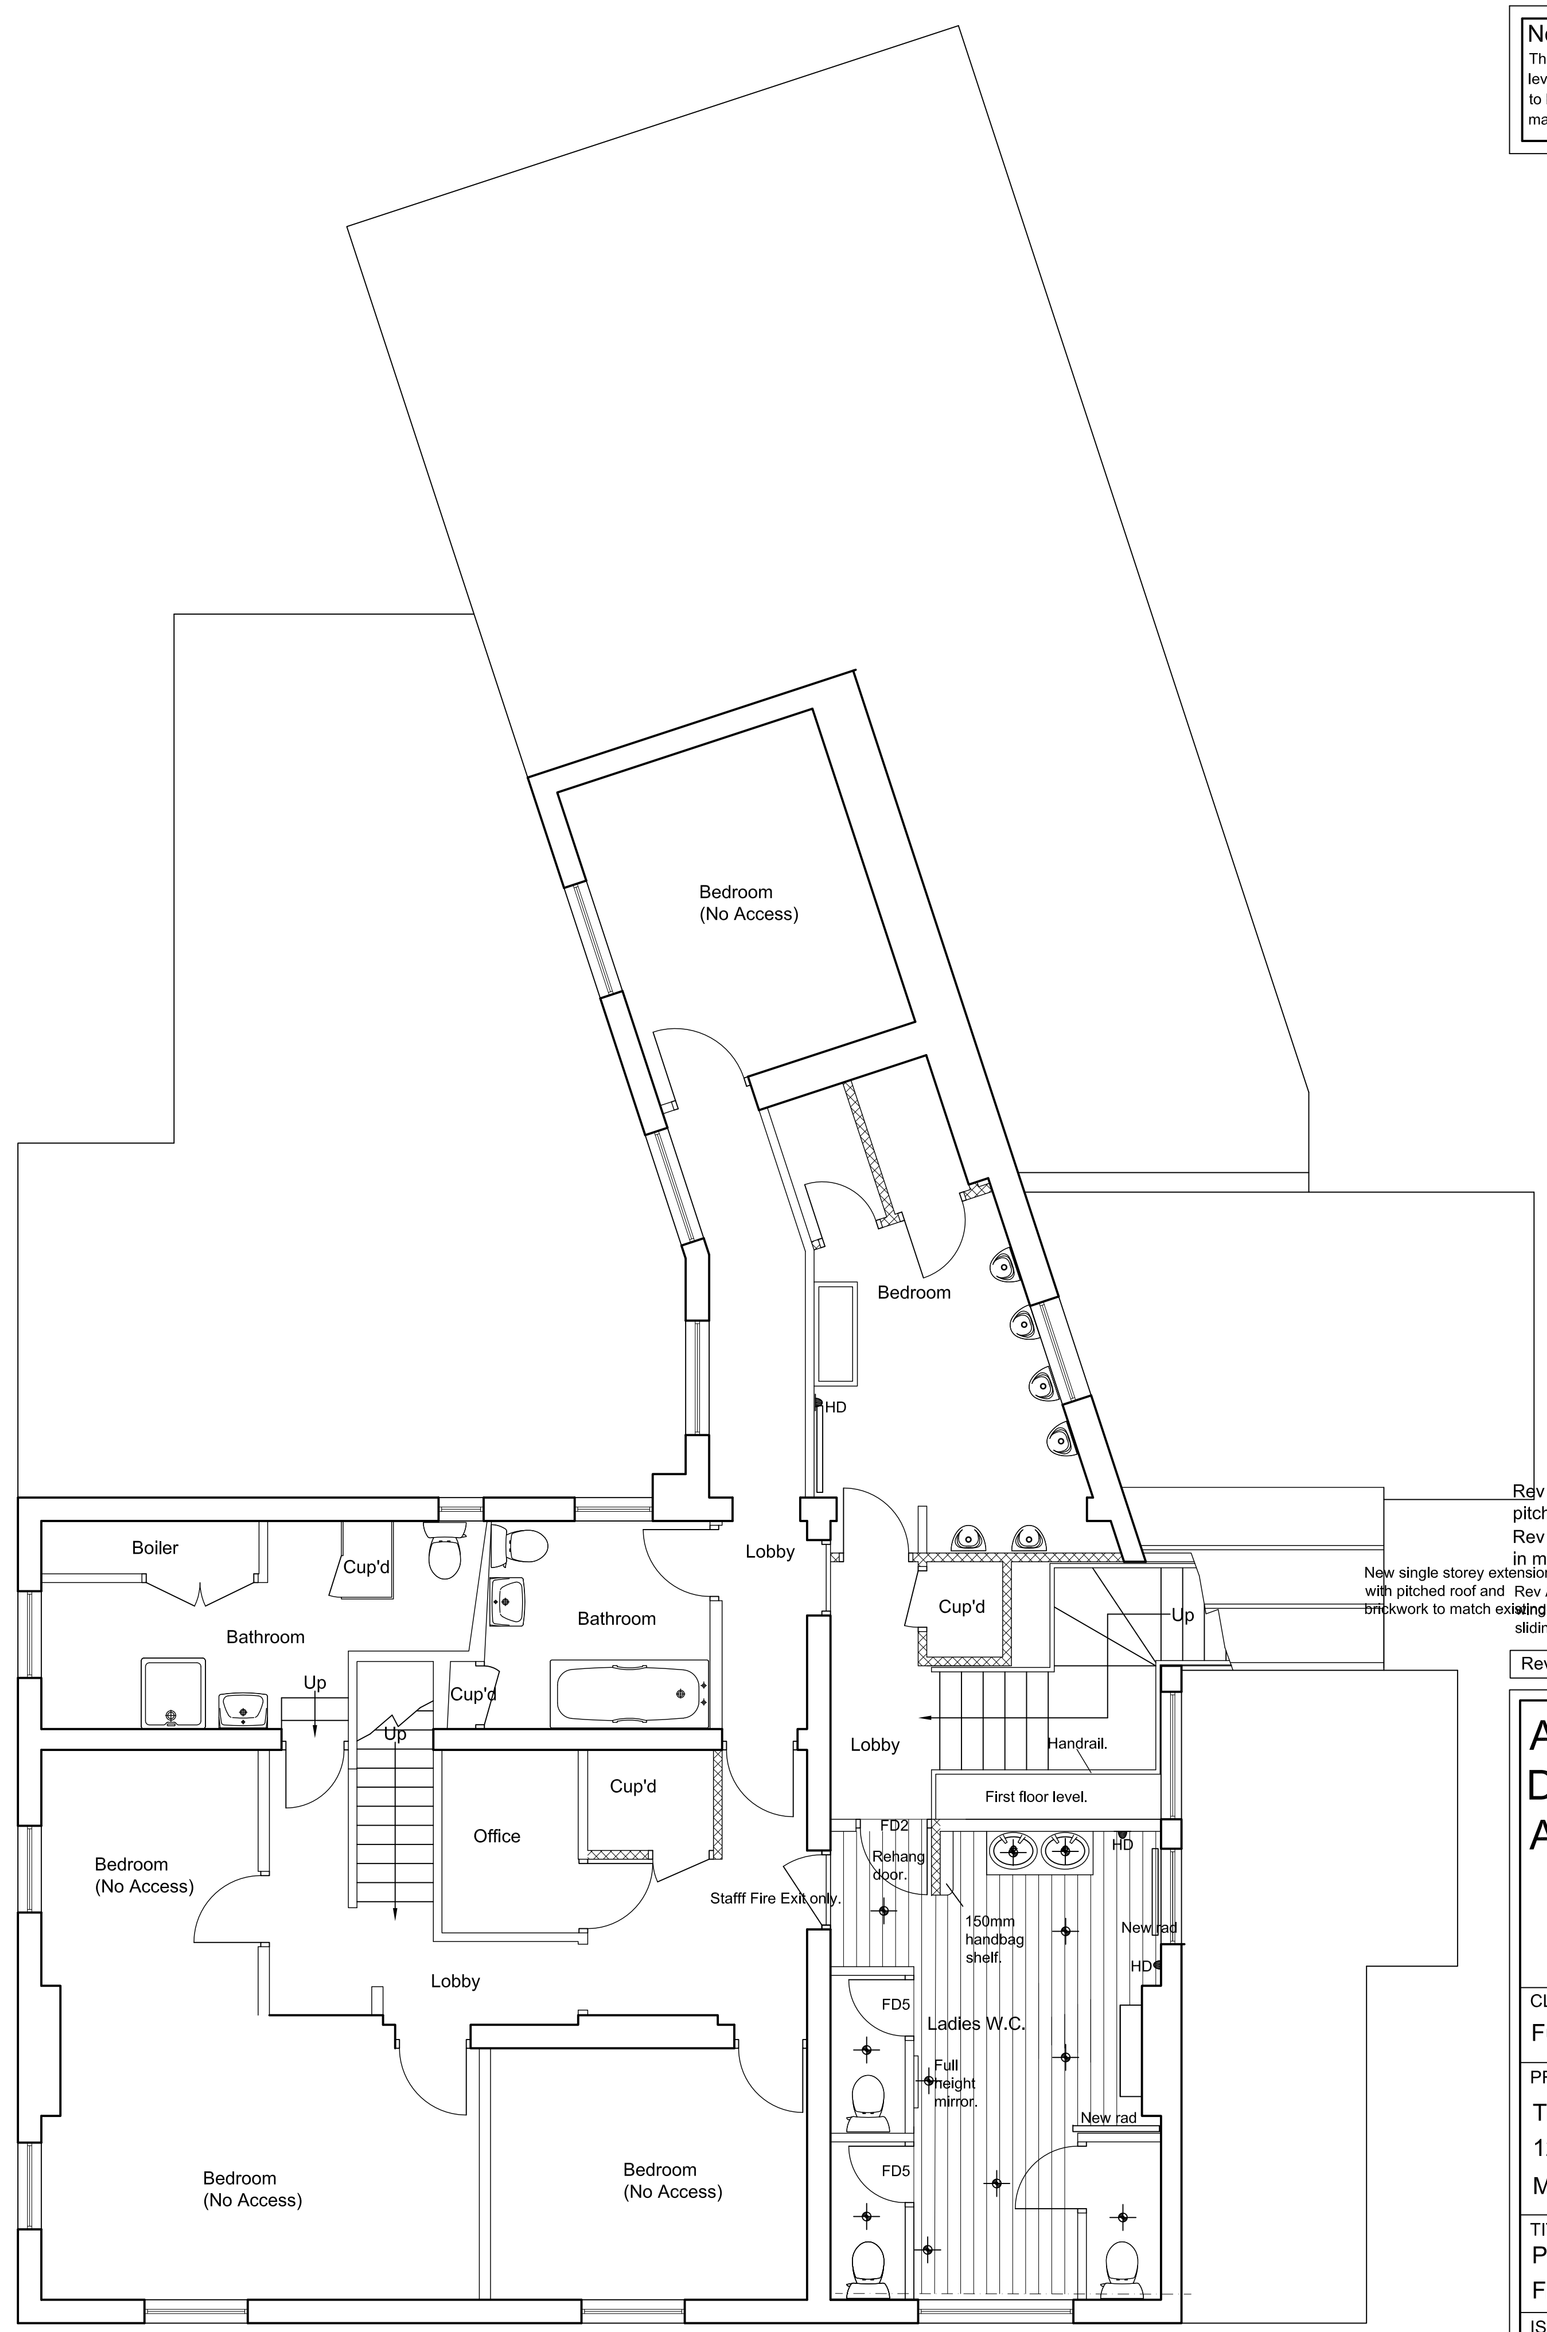

Proposed First Floor Plan

New single storey extension with pitched roof and brickwork to match existing.

Rev C 12/09/13 Extension reduced in mass to pitched roof.Stairs repositioned.
Rev B 09/09/13 New two storey extension reduced in mass to pitched roof.
Rev A 25/06/13 New sliding/folding doors changed to windows. New curtain to structural opening changed to sliding/folding doors.

Rev	Date	

ARC DESIGN ASSOCIATES
51 - 55 Fowler Road
Hainault
Essex IG6 3XE
Tel : 020 8559 8666
Fax: 020 8559 8777

CLIENT
Fuller Smith & Turner PLC

PROJECT
The Prince Blucher,
124 The Green, Twickenham,
Middlesex TW2 5AG

TITLE
Proposed Ground & First Floor Plans

ISSUE

Scale: 1:50
Date: June 13
Drawn: MA

Drawing No.	Rev.
1825/02	C.