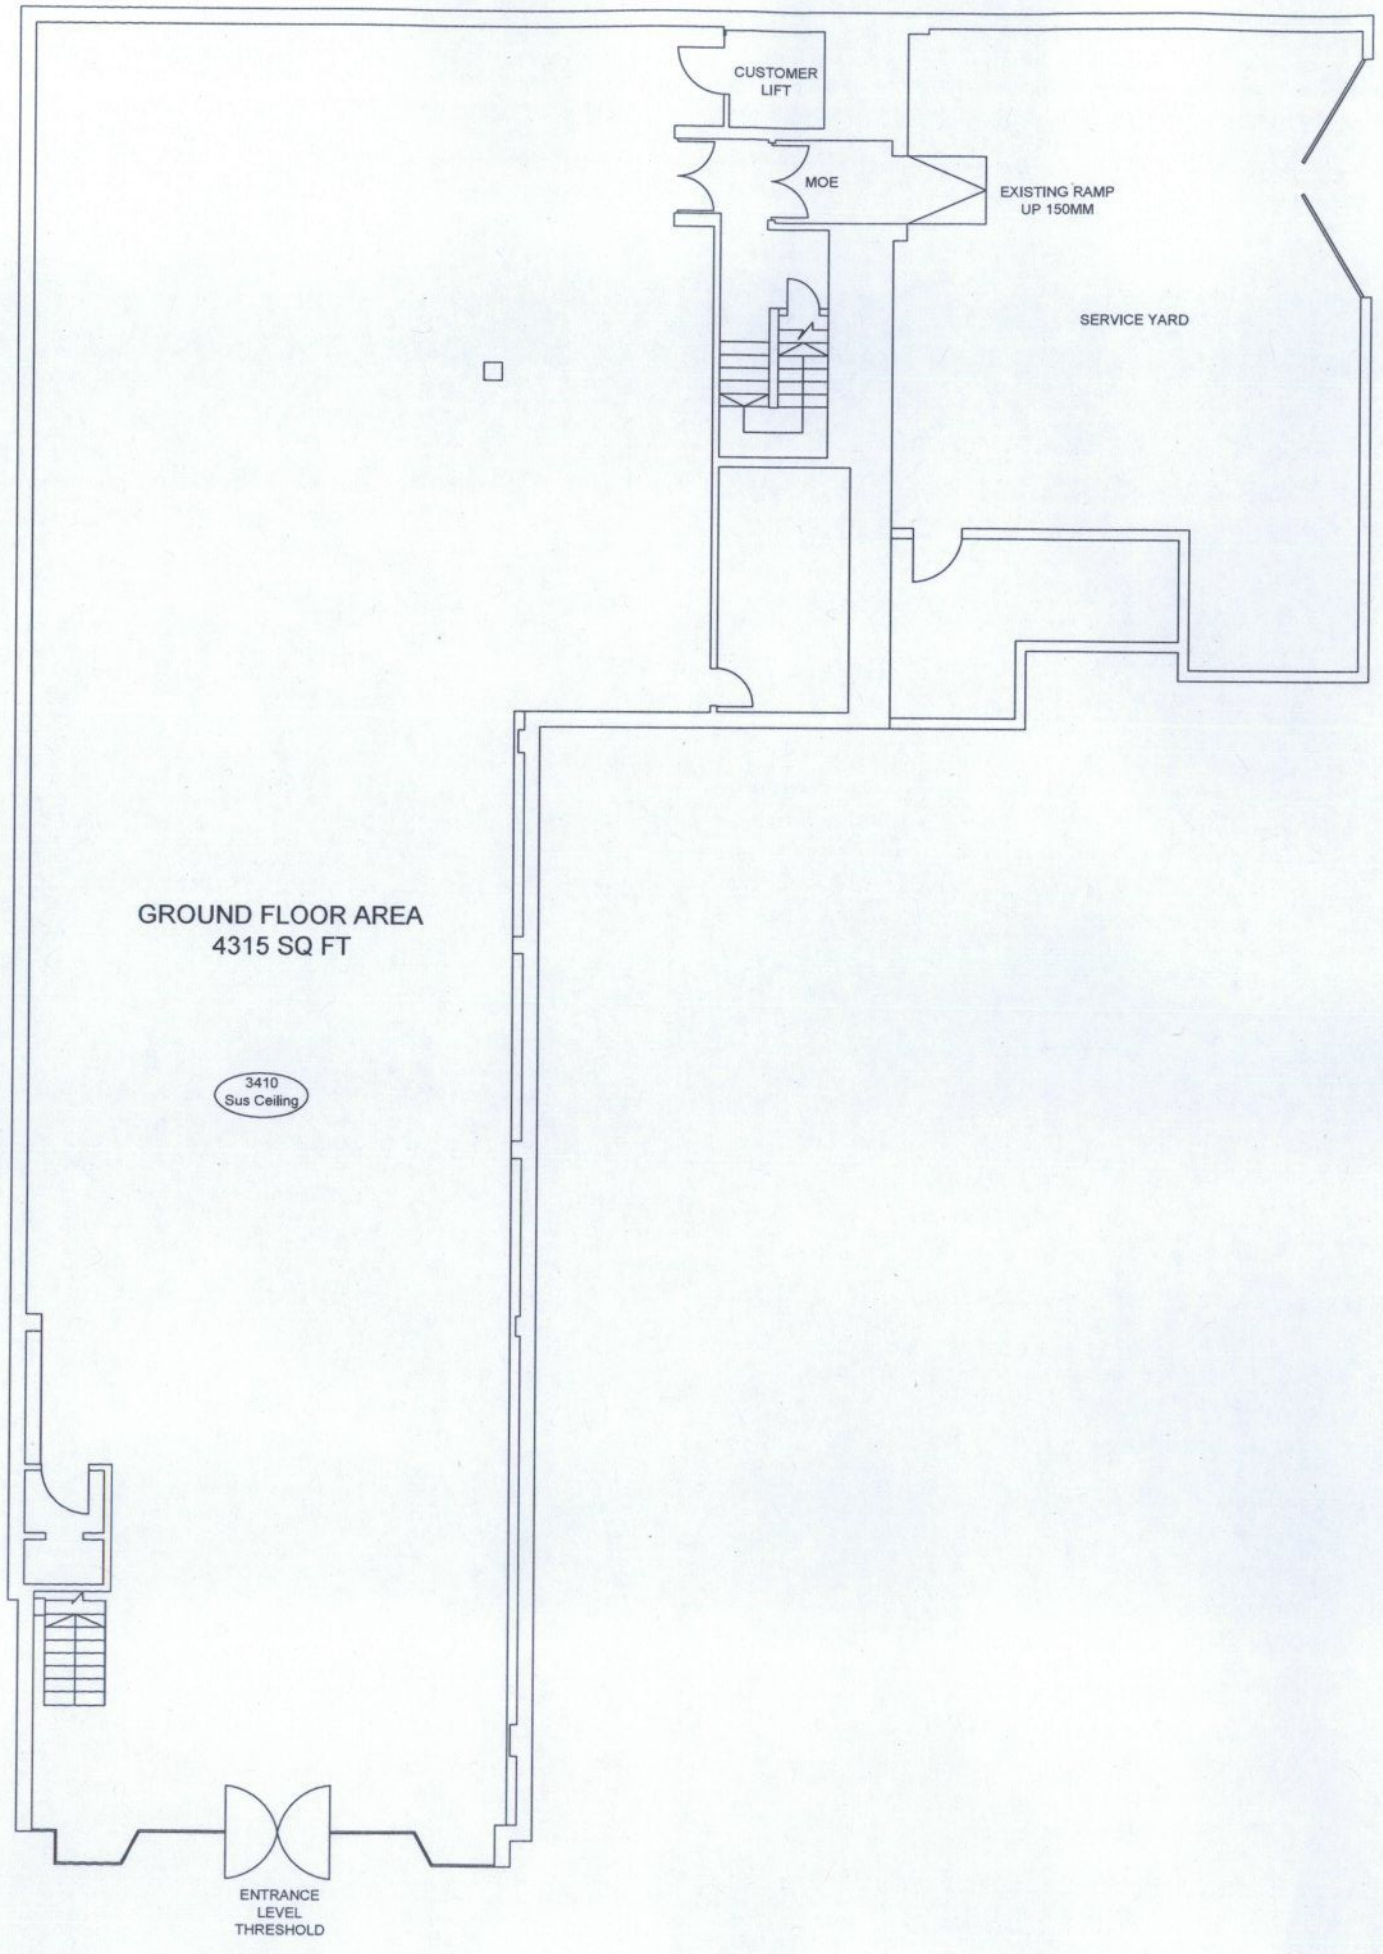

EXISTING GROUND FLOOR PLAN

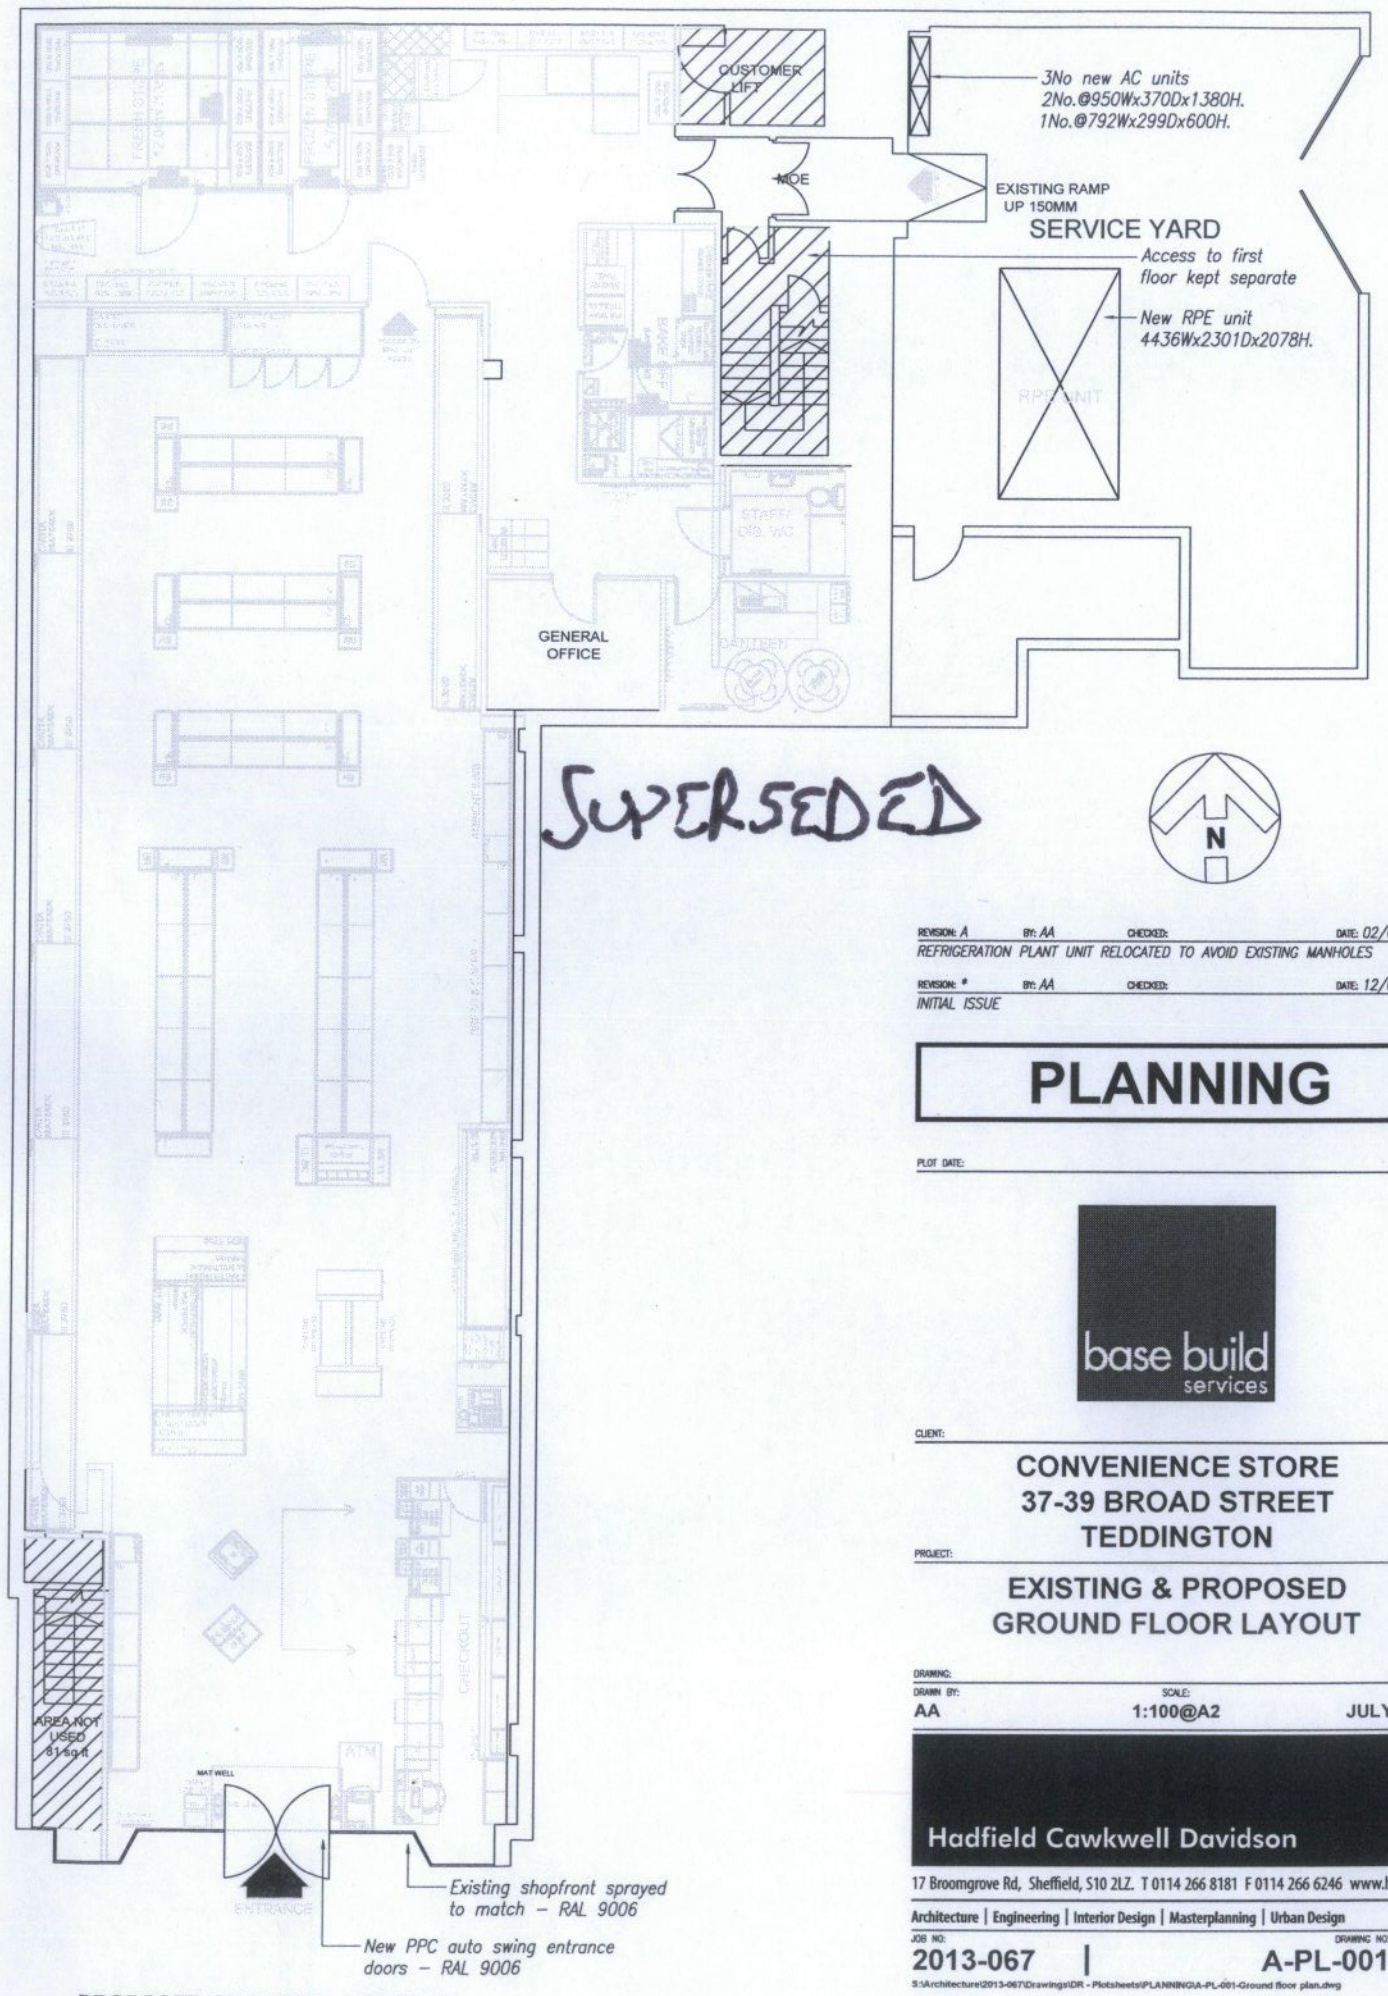

PROPOSED GROUND FLOOR PLAN

NOTES:

1:100 0 2 4 6 8 10 m

SUPERSEDED

N

REVISION: A BY: AA CHECKED: DATE: 02/09/2013
REFRIGERATION PLANT UNIT RELOCATED TO AVOID EXISTING MANHOLES

REVISION: # BY: AA CHECKED: DATE: 12/07/2013
INITIAL ISSUE

PLANNING

PLOT DATE:

base build services

CLIENT:

CONVENIENCE STORE
37-39 BROAD STREET
TEDDINGTON

PROJECT:

EXISTING & PROPOSED GROUND FLOOR LAYOUT

DRAWING:

DRAWN BY: AA | SCALE: 1:100@A2 | DATE: JULY 2013

Hadfield Cawkwell Davidson
17 Broomgrove Rd, Sheffield, S10 2LZ. T 0114 266 8181 F 0114 266 6246 www.hcd.co.uk
Architecture | Engineering | Interior Design | Masterplanning | Urban Design

JOB NO: 2013-067 | DRAWING NO: A-PL-001 | REV: A

S:\Architecture\2013-067\Drawings\DR - Plotsheets\PLANNING\A-PL-001-Ground floor plan.dwg

©HCD