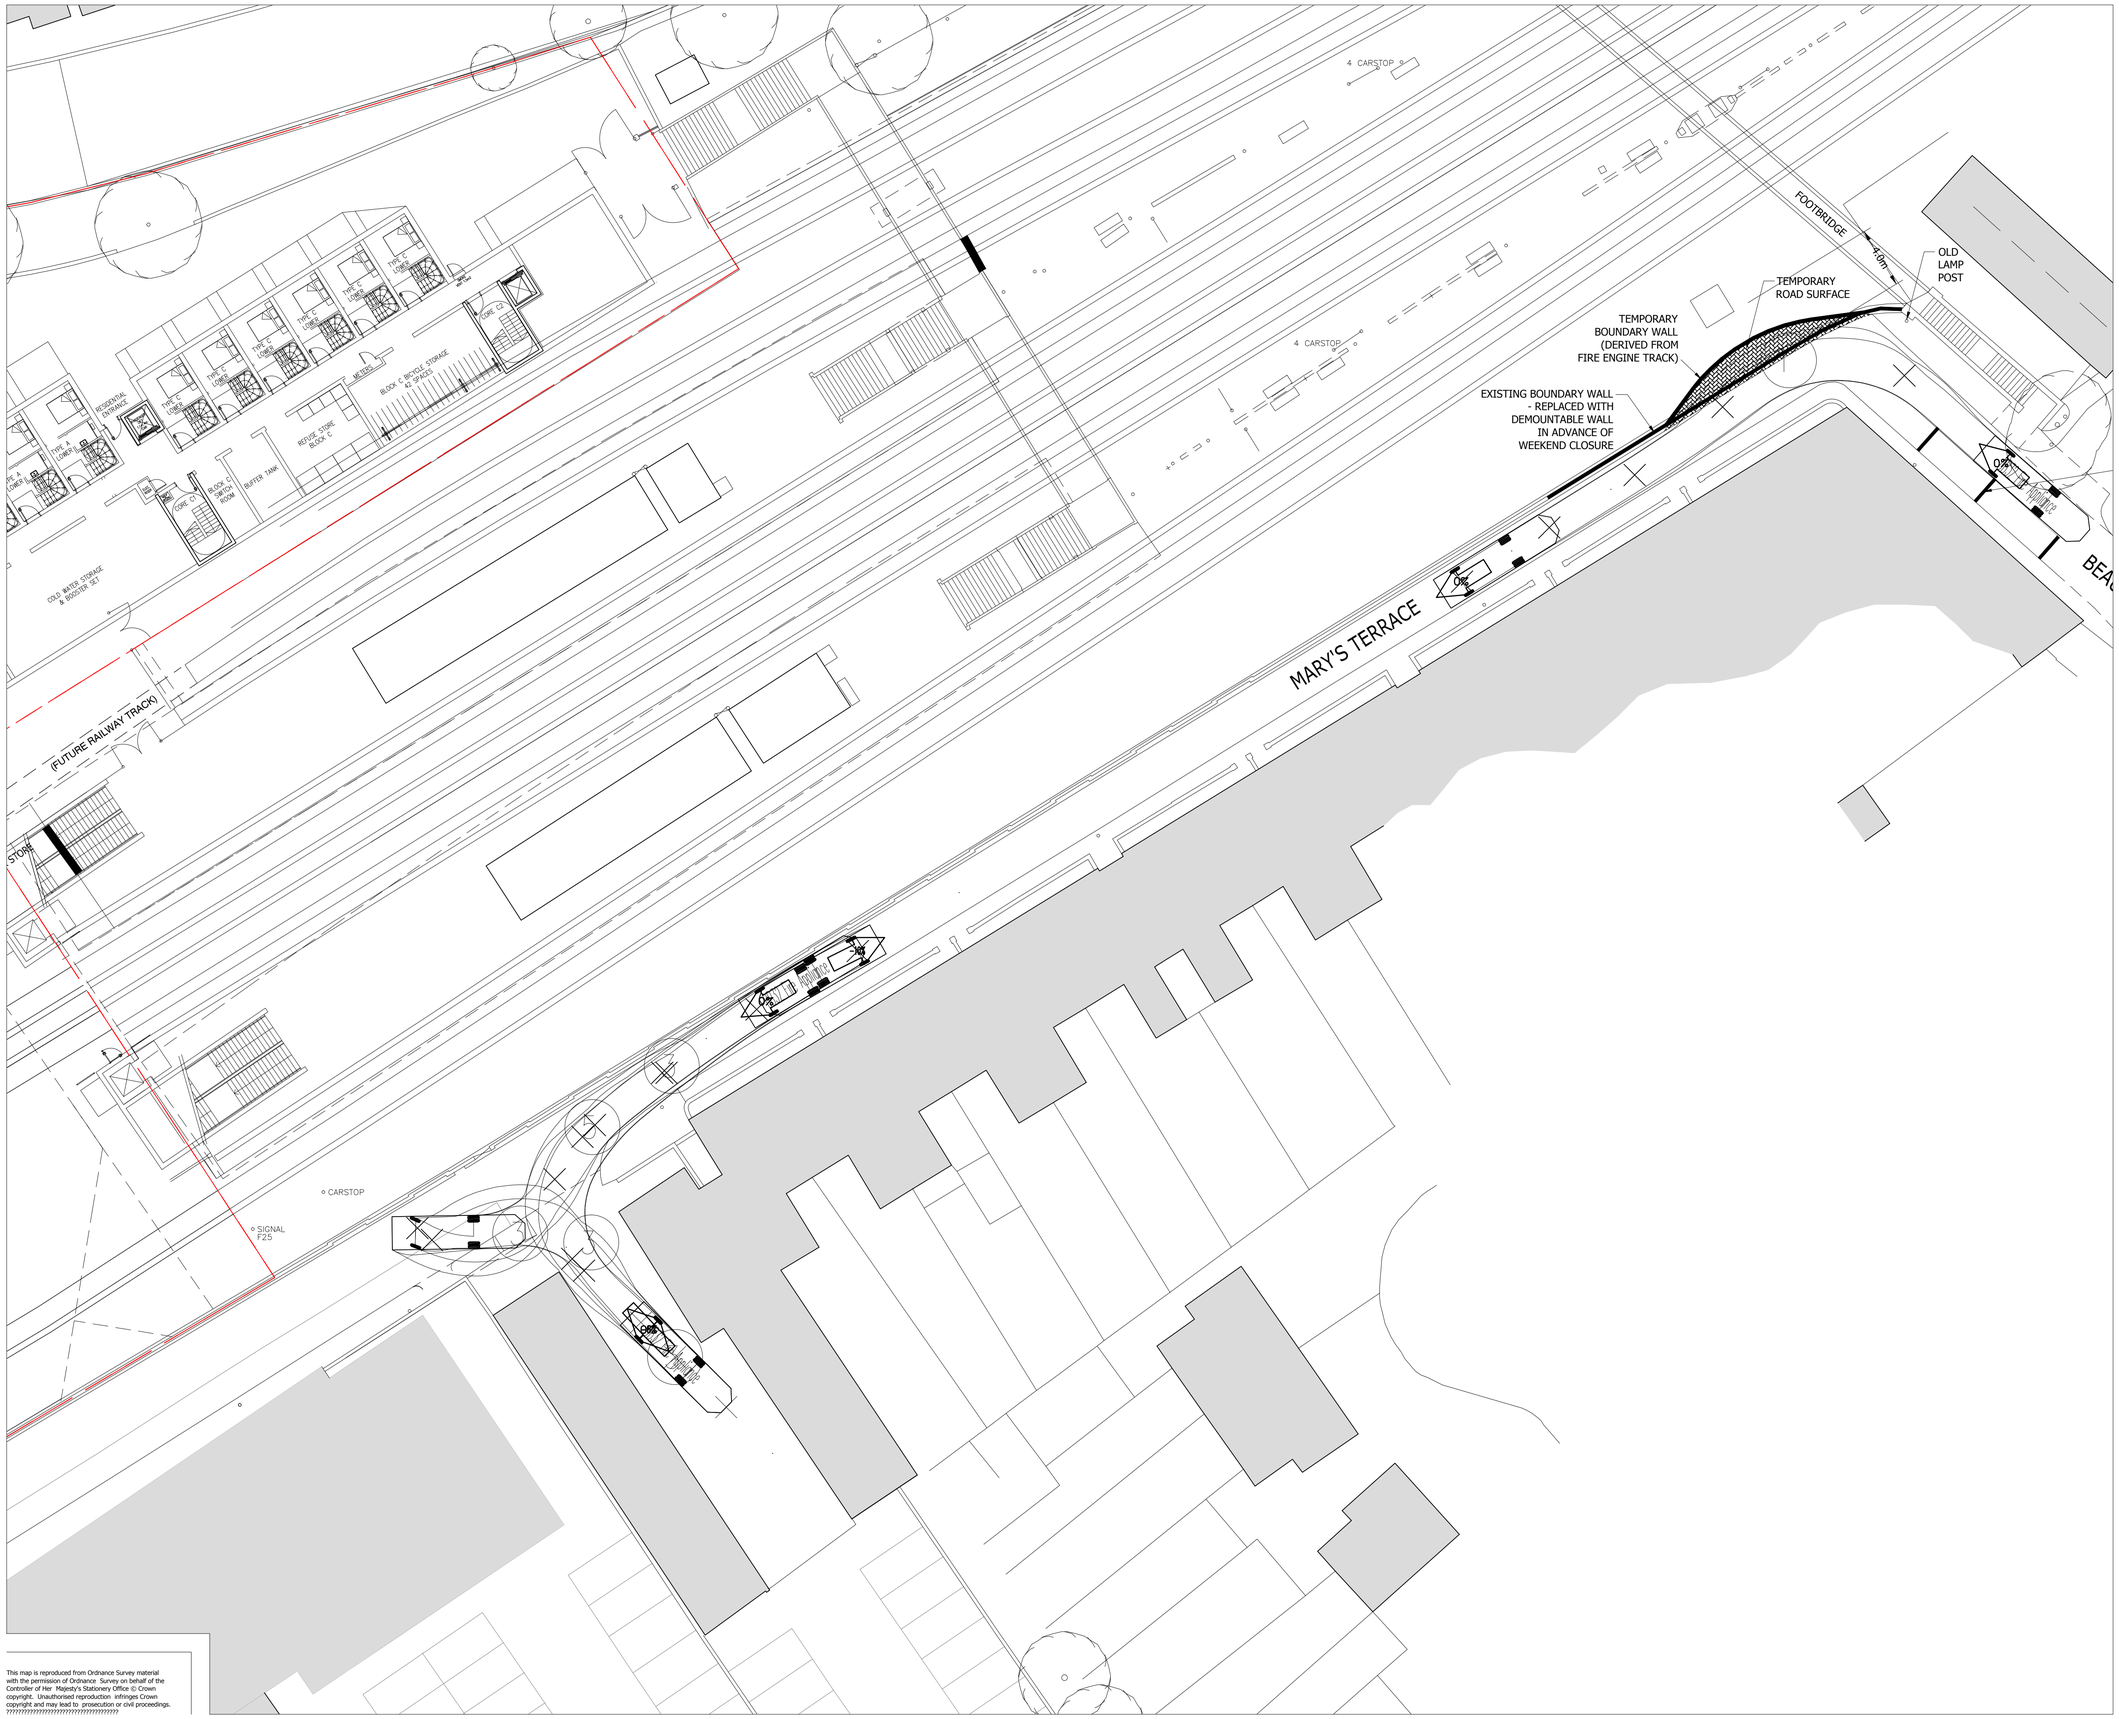

This map is reproduced from Ordnance Survey material with the permission of Ordnance Survey on behalf of the Controller of Her Majesty's Stationery Office © Crown copyright. Unauthorised reproduction infringes Crown copyright and may lead to prosecution or civil proceedings.
//

KEY

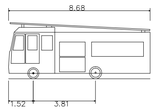

DB32 Fire Appliance	
Overall Length	8.680m
Overall Width	2.150m
Overall Body Height	3.452m
Min Body Ground Clearance	0.337m
Max Track Width	2.121m
Lock to Lock Time	6.00 sec
Kerb to Kerb Turning Radius	7.910m

rev.	amendment	checked	date
A	EXTRA TURNING TRACK ADDED	IM	OCT 10

mayer brown

Mayer Brown Limited Lion House
Oriental Road Woking Surrey GU22 8AR
Telephone 01483 750 508 Fax 01483 750 437
wokingoffice@mayerbrown.co.uk www.mayerbrown.co.uk

client
SOLUM REGENERATION

project
TWICKENHAM STATION

scale	drawn by	checked by
1:200 @ A1	HS	IM

date	cad file
SEPT 2010	MASTER.DWG

title
TWICKENHAM STATION
FIRE ENGINE TRACKS ON MARY'S TERRACE

drawing number
SRG-TWICKENHAM-TRACKS.1

rev. A