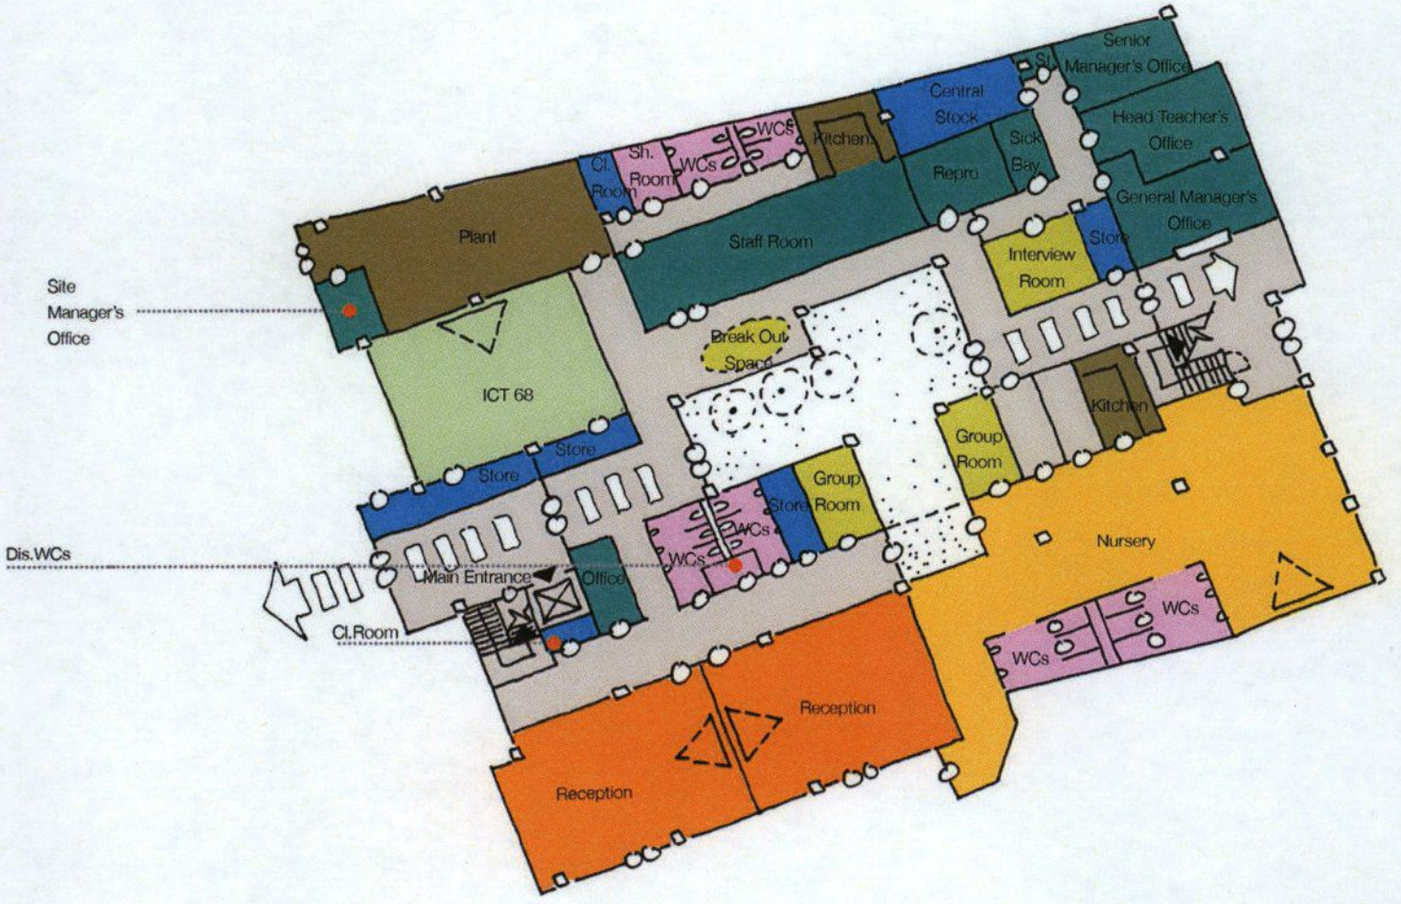

1:200
0 1 2 3 4

key

- nursery
- reception
- key stage 1
- key stage 2
- group/shared
- hall/studio
- staff/admin
- kitchen/plant
- storage
- wcs
- circulation

REVISION DATE/DRAWN

architecture initiative

PROJECT HEATHGATE HOUSE SCHOOL

DRAWING TITLE PROPOSED GROUND FLOOR PLAN

DATE JUNE 2014 SCALE 1:200@A3

DRAWN AH CHECK MG

STATUS PRE-APPLICATION

JOB NUMBER AI-2156

DRAWING NUMBER HH_003 REV -