Latchmere – Construction Vehicle Route 2

KEY

Site

Access Route

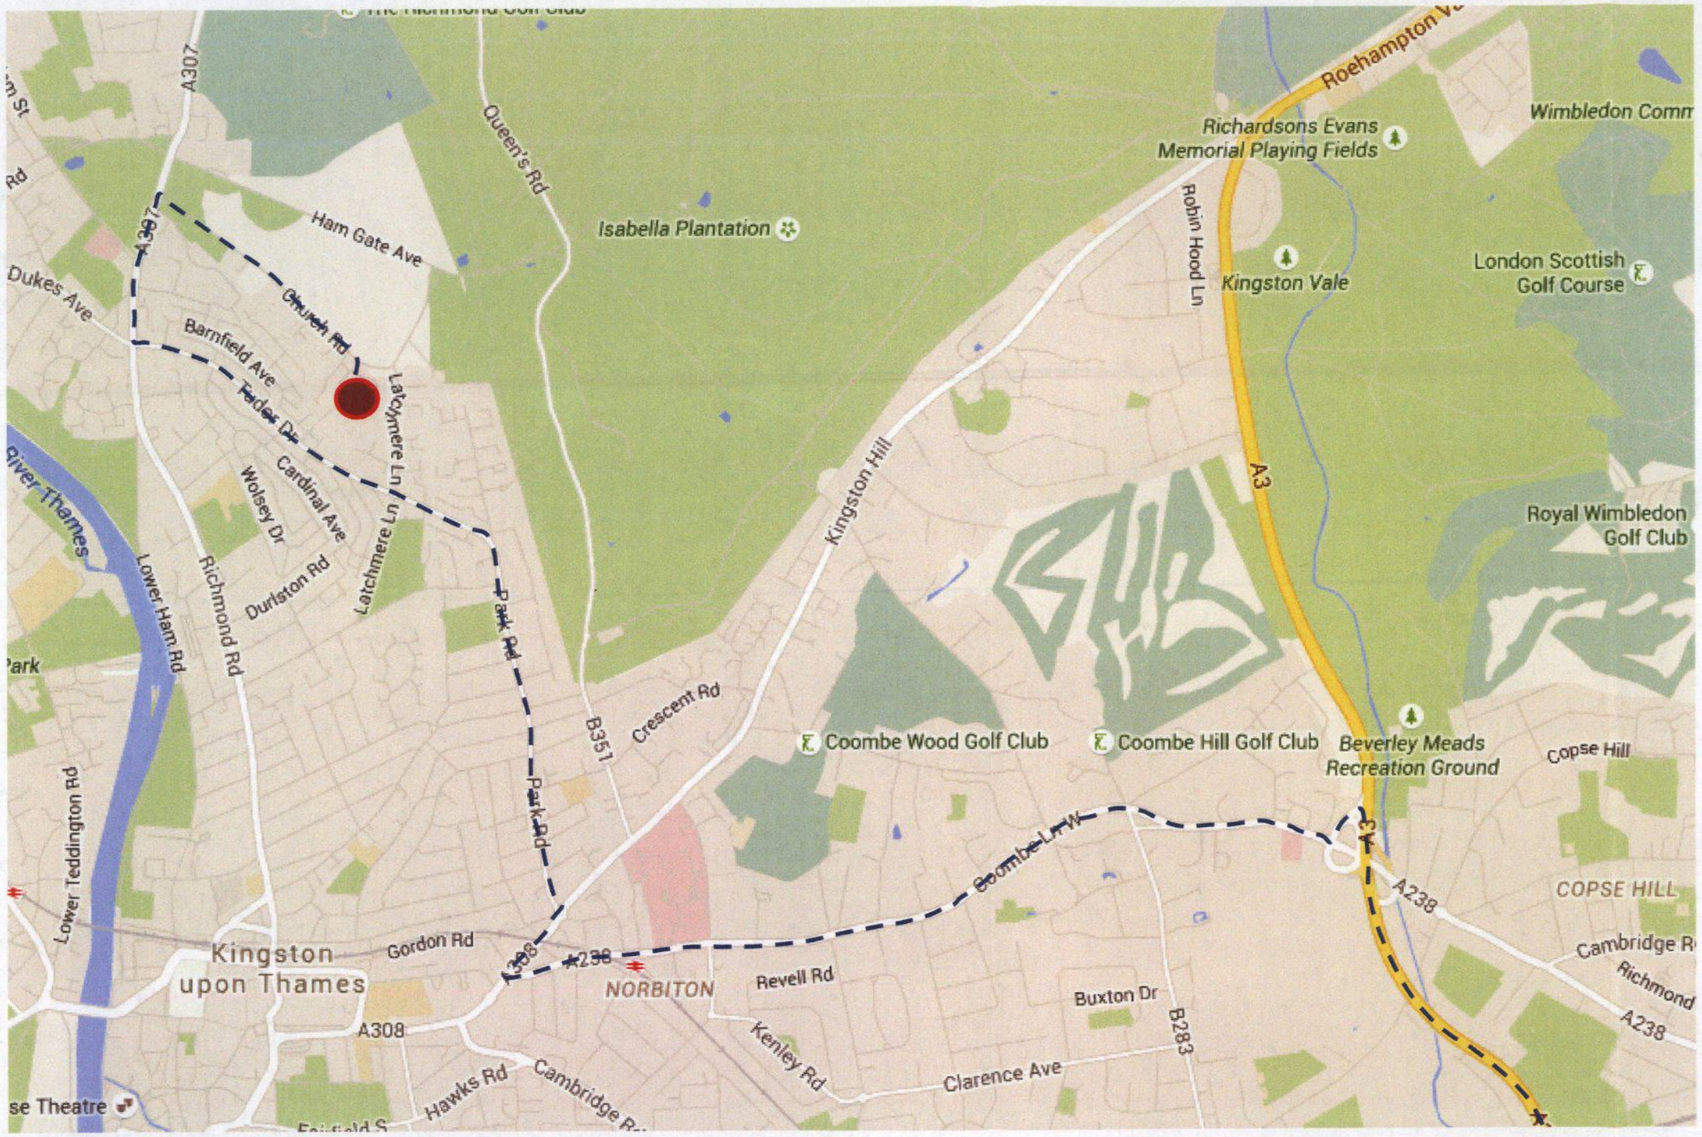

The second construction vehicle route will be from A3 onto the A238(Coombe Lane) .This route is shown above with the blue dotted line.

Once vehicles are on the A238 they will head west onto the A308, moving north onto Park Road. From Park Road vehicles will access Tudor Drive. Turning Right onto Richmond Road construction traffic will then head onto Church Road where they will access site using the existing vehicular point.

Vehicles leaving the site will use the same route heading back towards the A3.

Vehicle swept paths have been produced and are presented in Appendix 3.

Rev.	Date	Details	By	Ch

Project:-

Latchmere- Construction Route

Site:-

Drawing Title:-

SHEET

Date:

Drawn:

Scales:

Checked:

BHWL/LATCHMERE/ROUTE

Berkeley

Designed for life