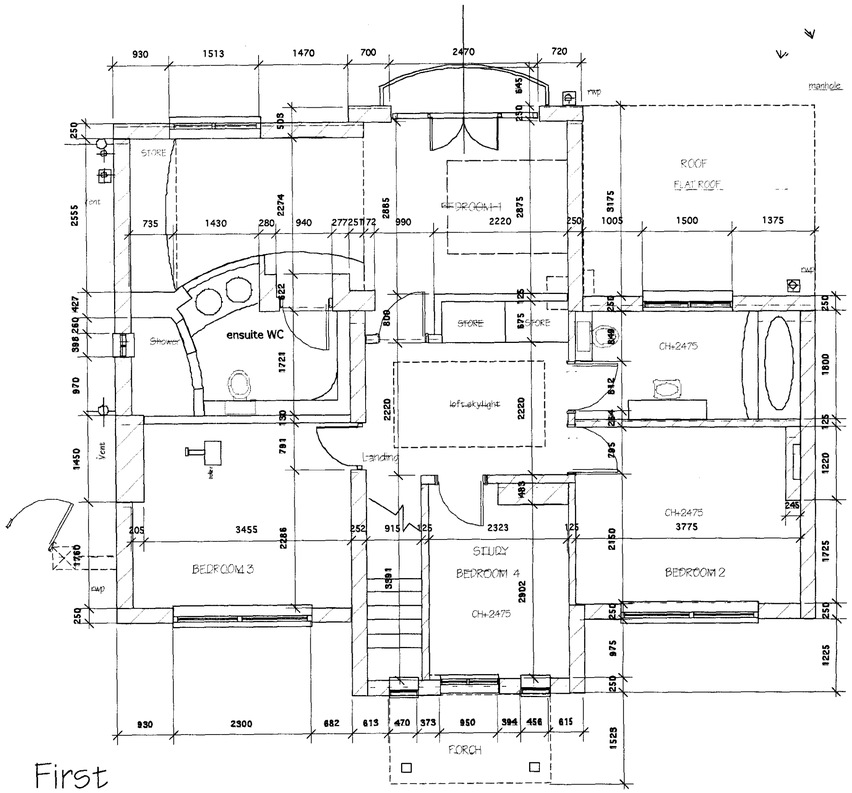

First
Floor Plan 1: 50

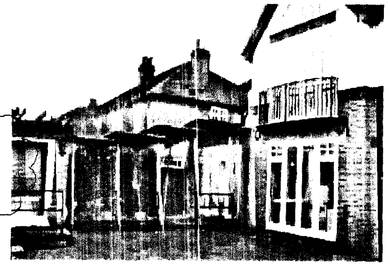

LONDON BOROUGH OF RICHMOND UPON THAMES
23 SEP 2003
PLANNING

03/3007/HOT

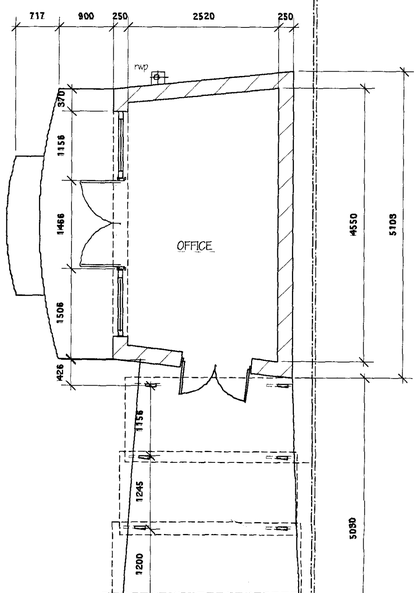

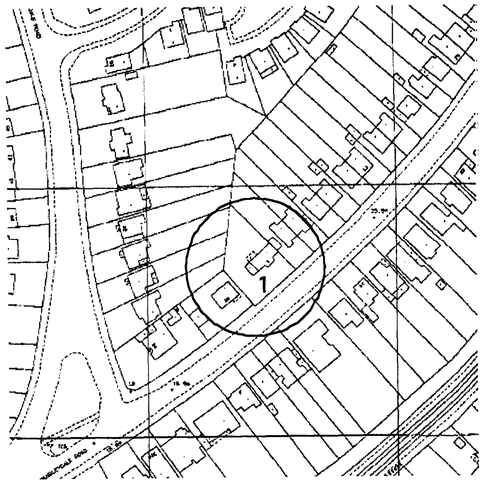

Location Plan 1:1250

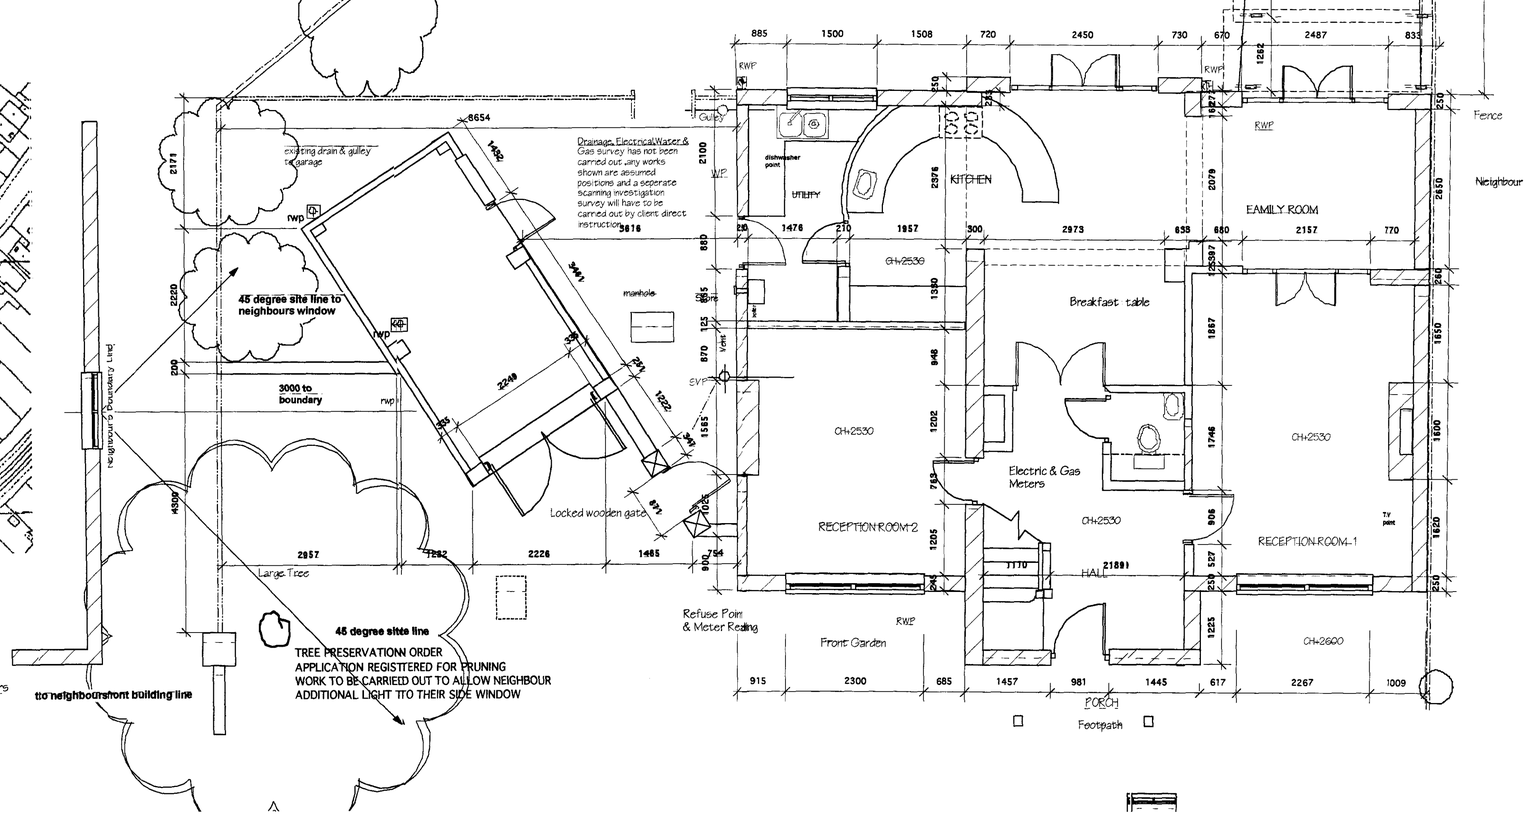

Ground
Floor Plan 1: 50

Rev B Photos added Aug 03
rev A minor amendment boundary line feb 03

PRELIMINARY SURVEY DRAWING: ALL MEASUREMENTS ARE TO BE CHECKED BY THE CLIENT AND THE ARCHITECT IS TO BE INFORMED OF ANY REVISIONS WHICH ARE REQUIRED. IF IN DOUBT ASK!

NOTE: THIS DRAWING IS COPYRIGHTED AND MAY NOT BE PASSED ONTO A THIRD PARTY WITHOUT OUR EXPRESS PERMISSION.

ENGLISHAUS
CHARTERED ARCHITECTS
ENGLISHAUS LTD 30 LAWRENCE ROAD
HAMPTON MIDDLESEX TW12 2RJ
TEL +44(0)208 255 0595 FAX +44(0)208 287 3441

Do not scale. Do not use as a template. All levels, setting out, dimensions and specifications must be checked and verified on site. All discrepancies to be reported at once to the architects. This drawing must be read in conjunction with all relevant specification clauses. © Copyright of this drawing is reserved by the designers and is issued on the condition that it is not copied or disclosed to any third party either wholly or in part without written consent of the designers.

JOB TITLE
The Lever Family
Measurement Survey
1 Gloucester Road
Hampton Middlesex
TW12 2UQ

DRAWING DESCRIPTION
Exsitng Ground &
First Floor Plans.

DRAWN	CHECKED
DO.	
DATE	SCALE
28.2.2003	1:50
DRAWING NO.	REV.
2305/ 01	A

© ENGLISHAUS LIMITED