03/3007/HOT
LONDON BOROUGH OF RICHMOND UPON THAMES
29 SEP 2003
PLANNING

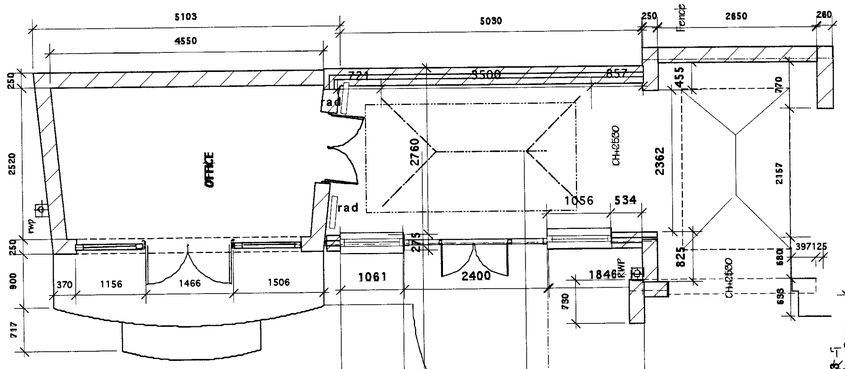

Office/Garden Plan 1: 50

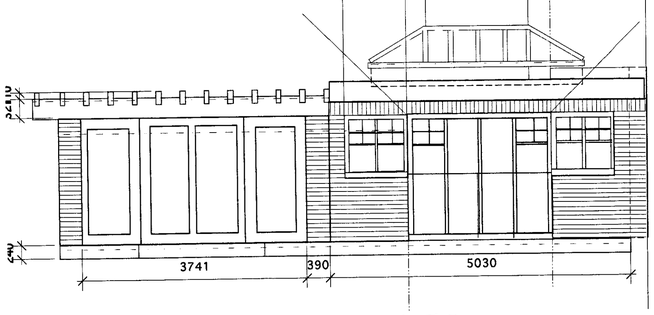

Office/Garden Elevation 1: 50

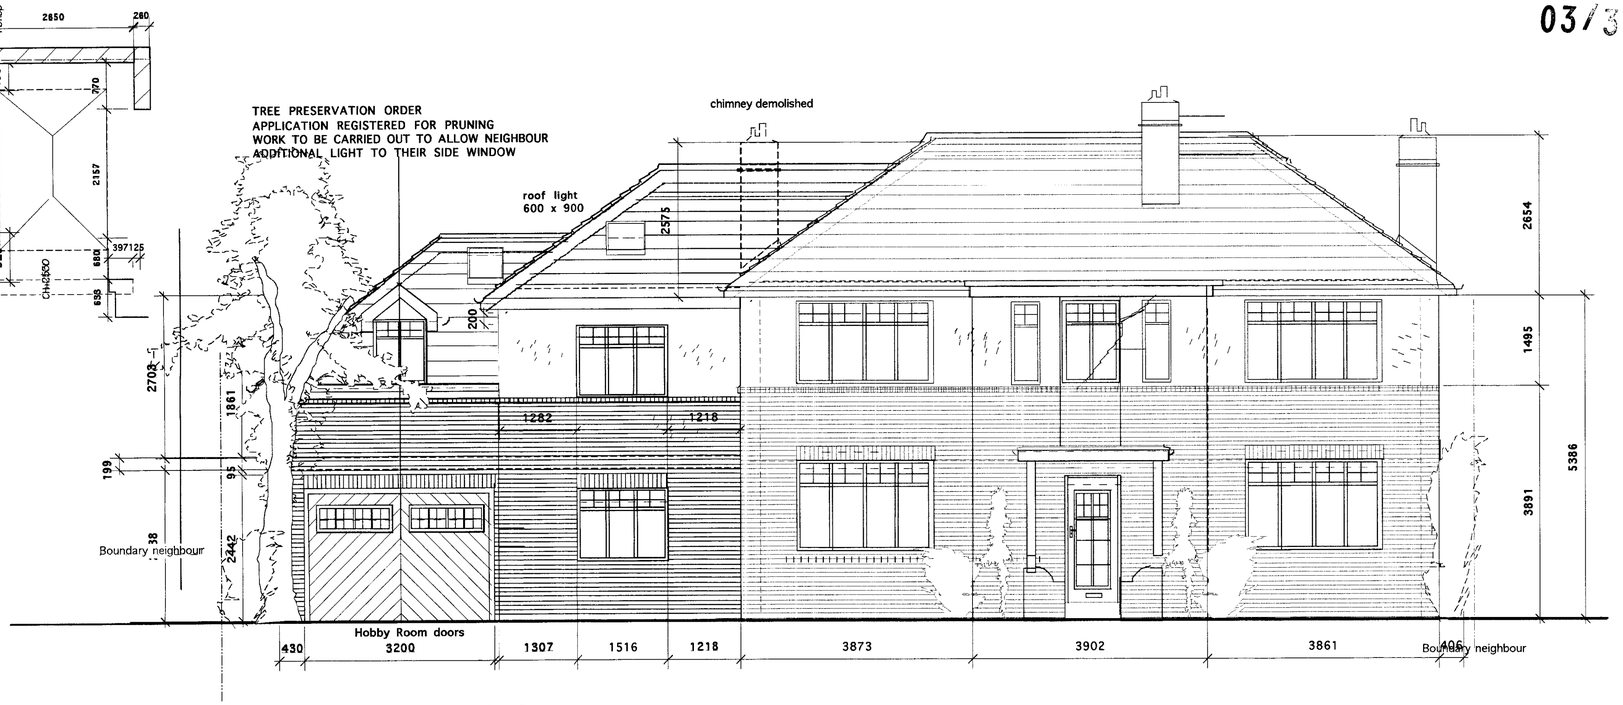

Front Elevation 1: 50

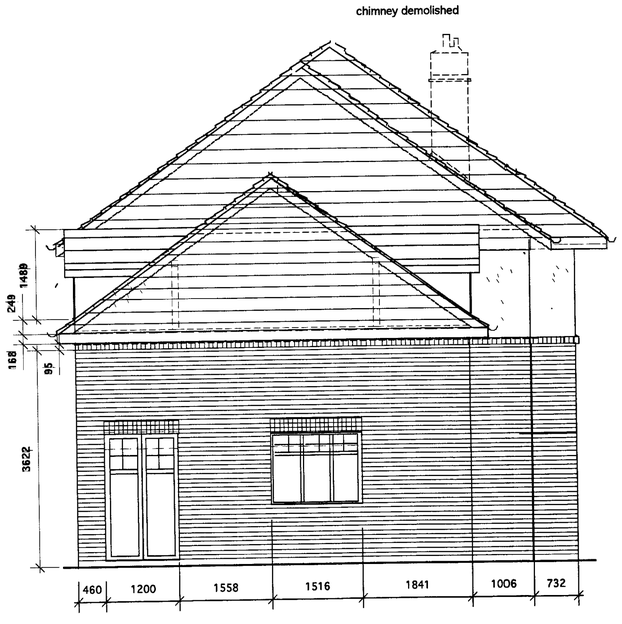

Side Elevation 1: 50

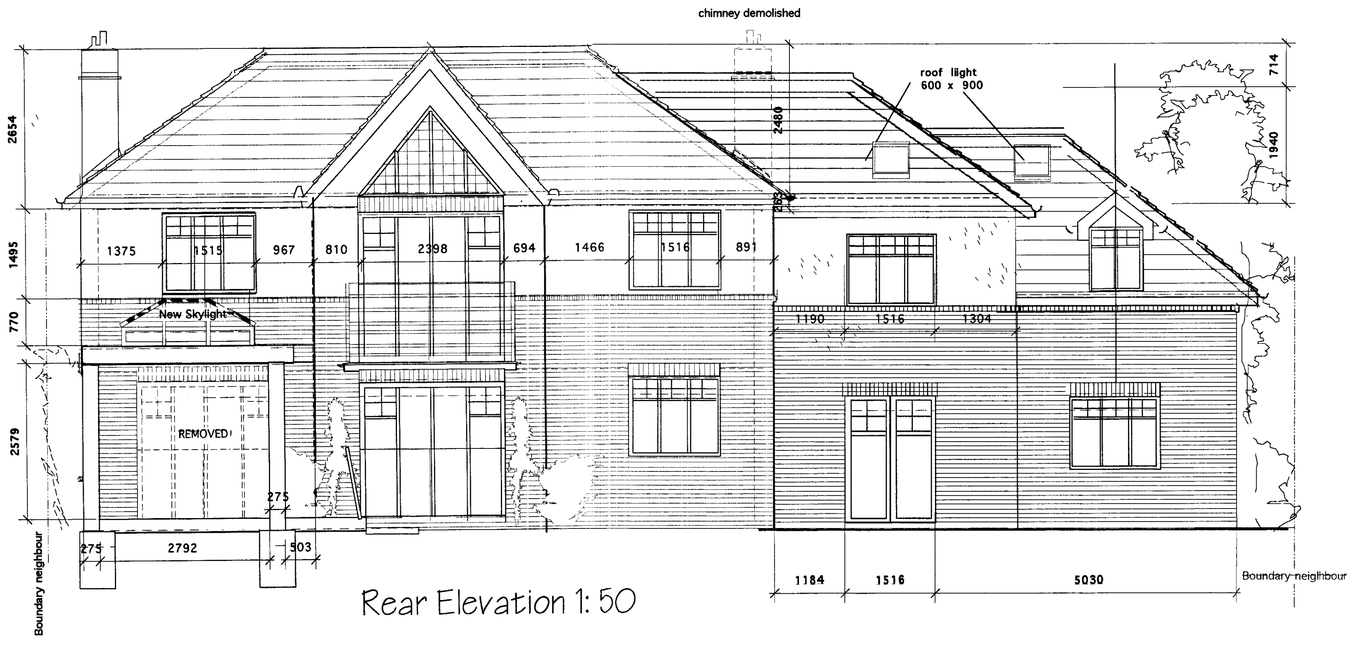

Rear Elevation 1: 50

Rev D Option 4 Future Disabled access required resubmission 5/9/03

Rev C Option 3 Pre -application planners & client comments added

Rev B Option 2 added & withdrawn application

Rev A Pre -application planners & client comments added 11/4/02

ENGLISHAUS
CHARTERED ARCHITECTS
~~ENGLISHAUS LTD~~ 30 LAWRENCE ROAD
HAMPTON MIDDLESEX TW12 2RJ
TEL +44(0)208 255 0595 FAX +44(0)208 287 3441

Do not scale. Do not use as a template. All levels, setting out, dimensions and specifications must be checked and verified on site. All discrepancies to be reported at once to the architects. This drawing must be read in conjunction with all relevant specification clauses. © Copyright of this drawing is reserved by the designers and is issued on the condition that it is not copied or disclosed to any third party either wholly or in part without written consent of the designers.

JOB TITLE
The Lever Family
Option 4 Elevations
1 Gloucester Road
Hampton Middlesex
TW12 2UQ

DRAWING DESCRIPTION
PRELIMINARY PLANNING USE ONLY
Front, & Rear
Elevations Option 4

DRAWN	CHECKED
DO.	
DATE	SCALE
20.8.2003	1:50

DRAWING NO. 2305/2 REV.

© ENGLISHAUS LIMITED