Latchmere – Construction Vehicle Route 1

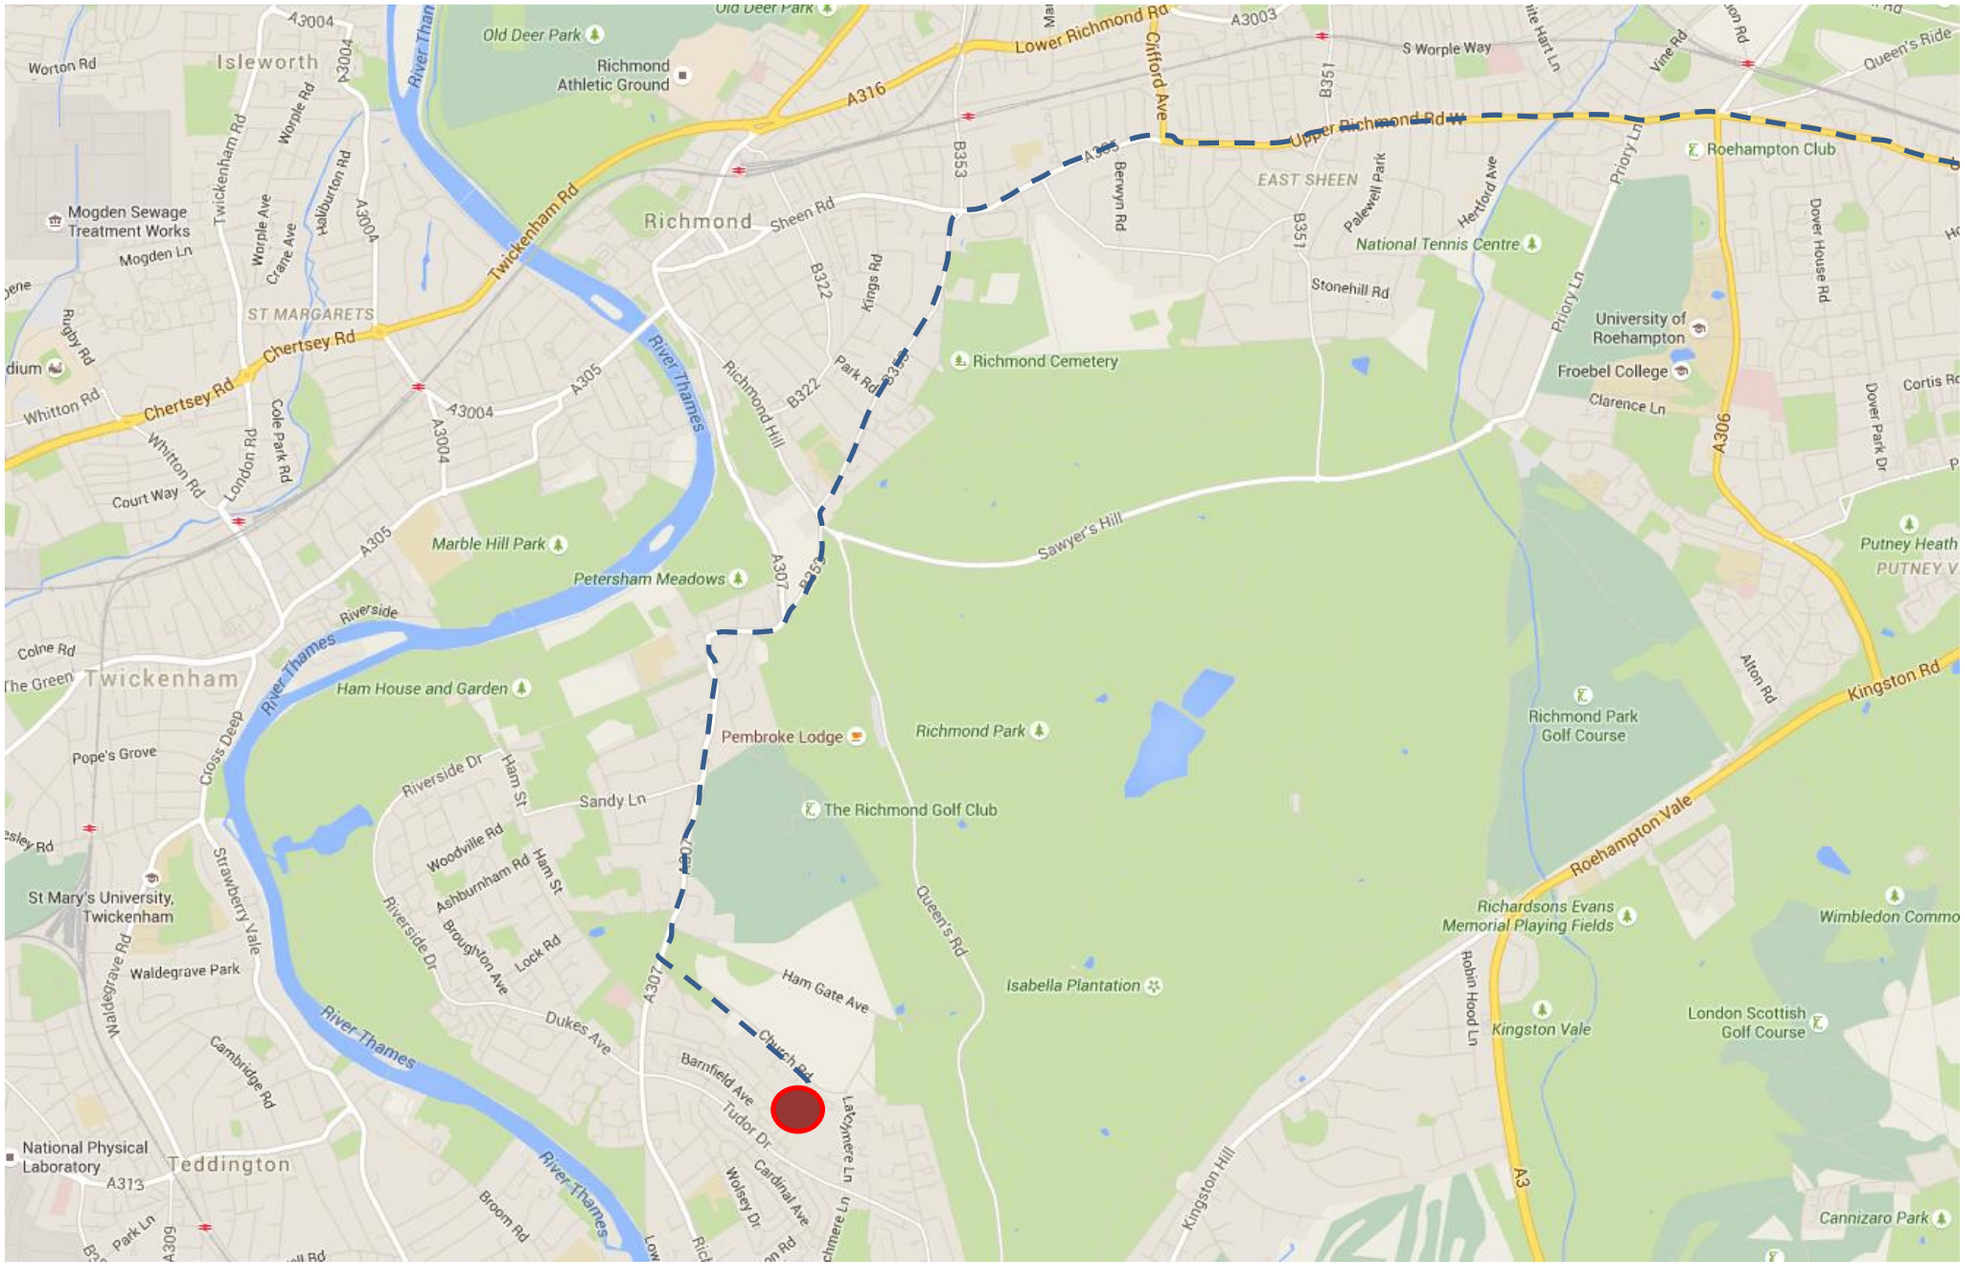

KEY

Site

Access Route

There are two proposed construction vehicle routes. The first will be from the South Circular onto Upper Richmond Road (A205) .This route is shown above with the blue dotted line.

Once vehicles are on the A205 they will head onto the A305, moving south to the B353 then onto the A307. From the A307 vehicles will turn left onto Church Road and then access the site through the existing vehicular access point.

Vehicles leaving the site will use the same route heading back towards the South Circular.

Vehicle swept paths have been produced and are presented in Appendix 3.

Rev.	Date	Details	By	Ch

Project:-

Latchmere- Construction Route

Site:-

Drawing Title:-

SHEE

Date:

Drawn:

Scales:

Checked:

BHWL/LATCHMERE/ROUTE

Berkeley
Designed for life