Scale = 1:100
A3 Paper

Elevation 6 & 7, Downstream and Upstream

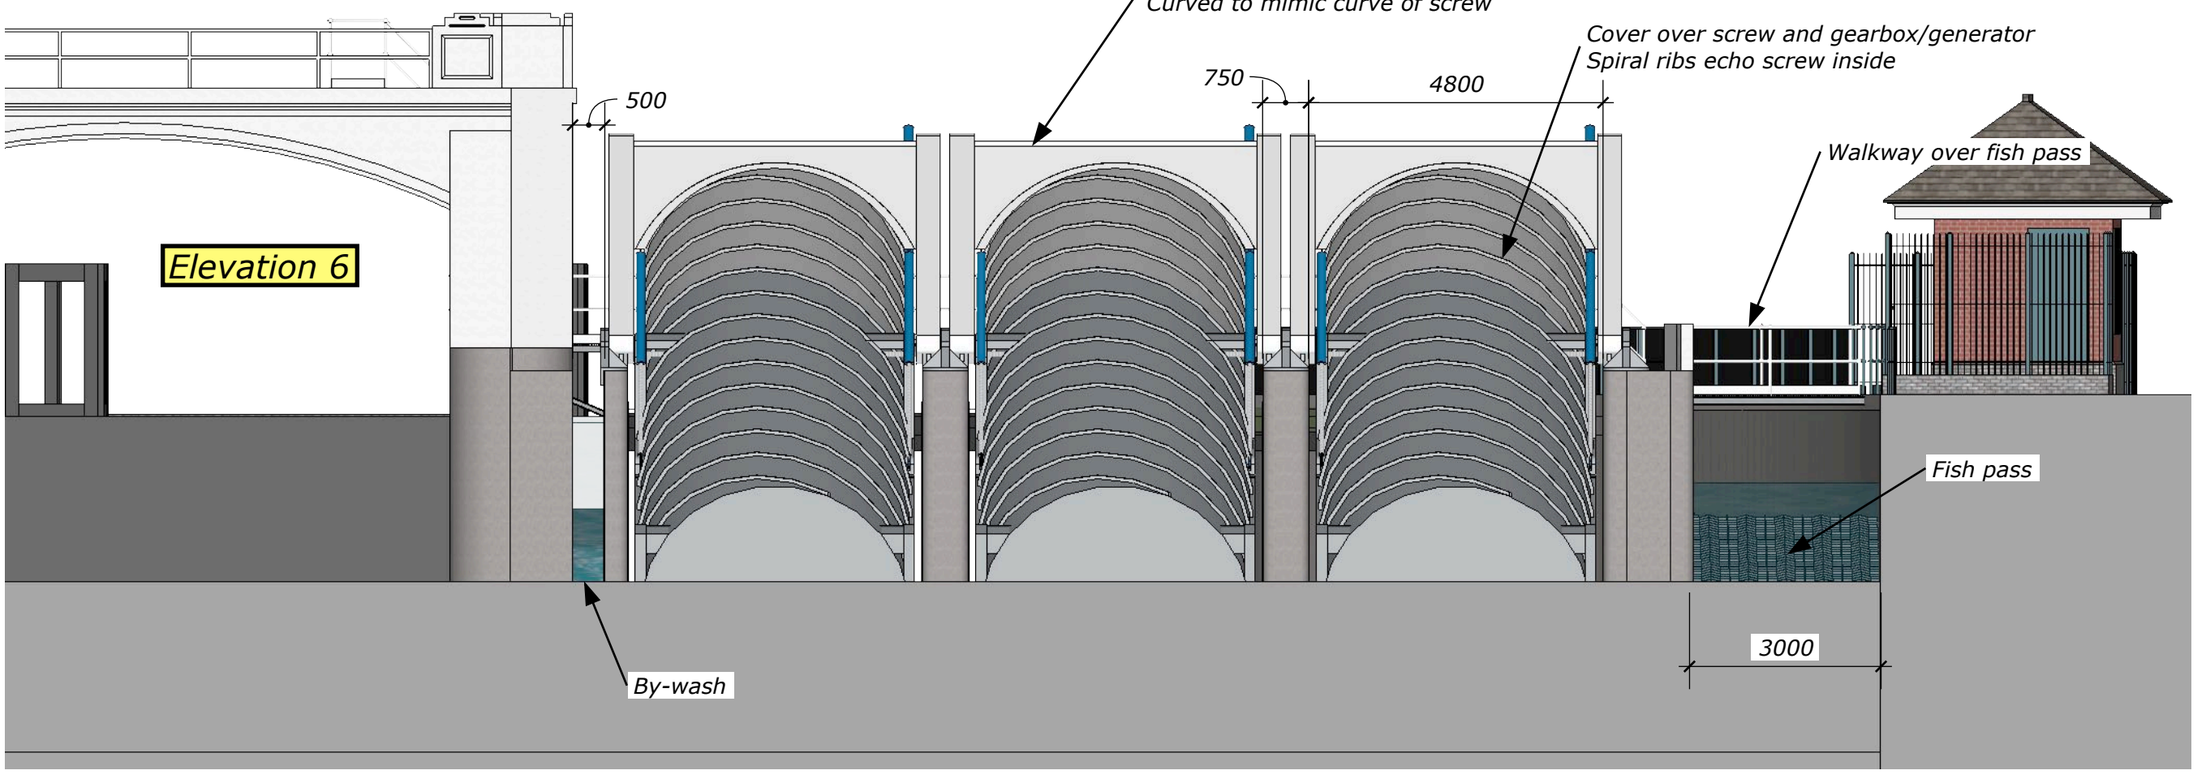

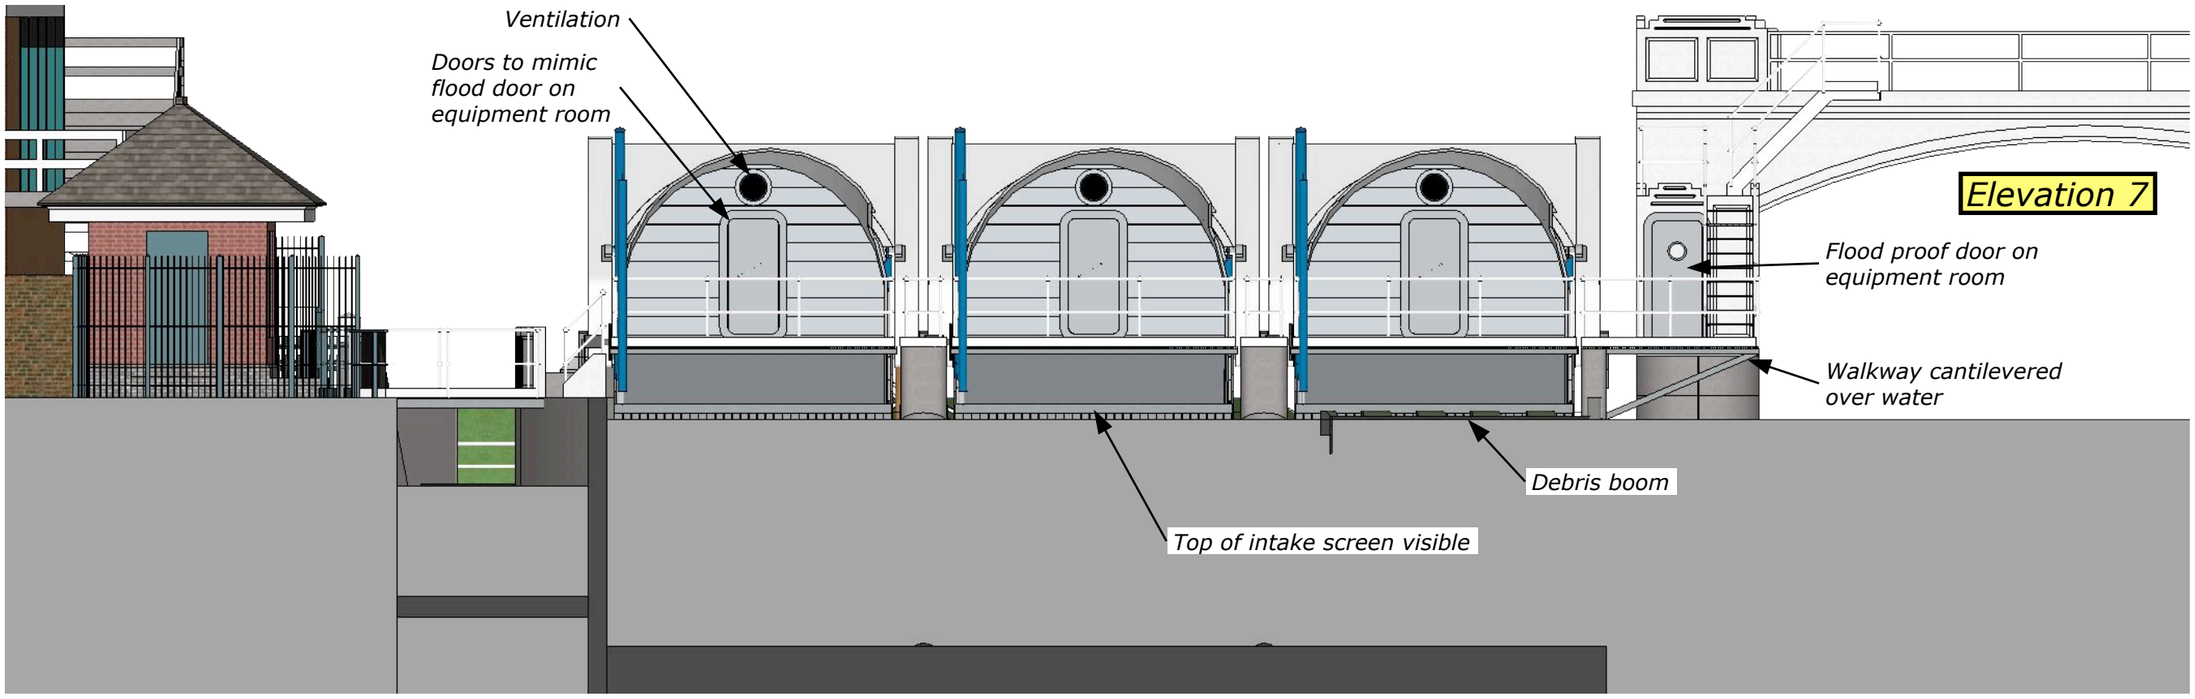

5000

Sheet 9

Teddington V05
Planning

:: Mann Power Consulting Ltd :: York Rd, Malton YO17 6 AU :: Jan 28, 2016 ::