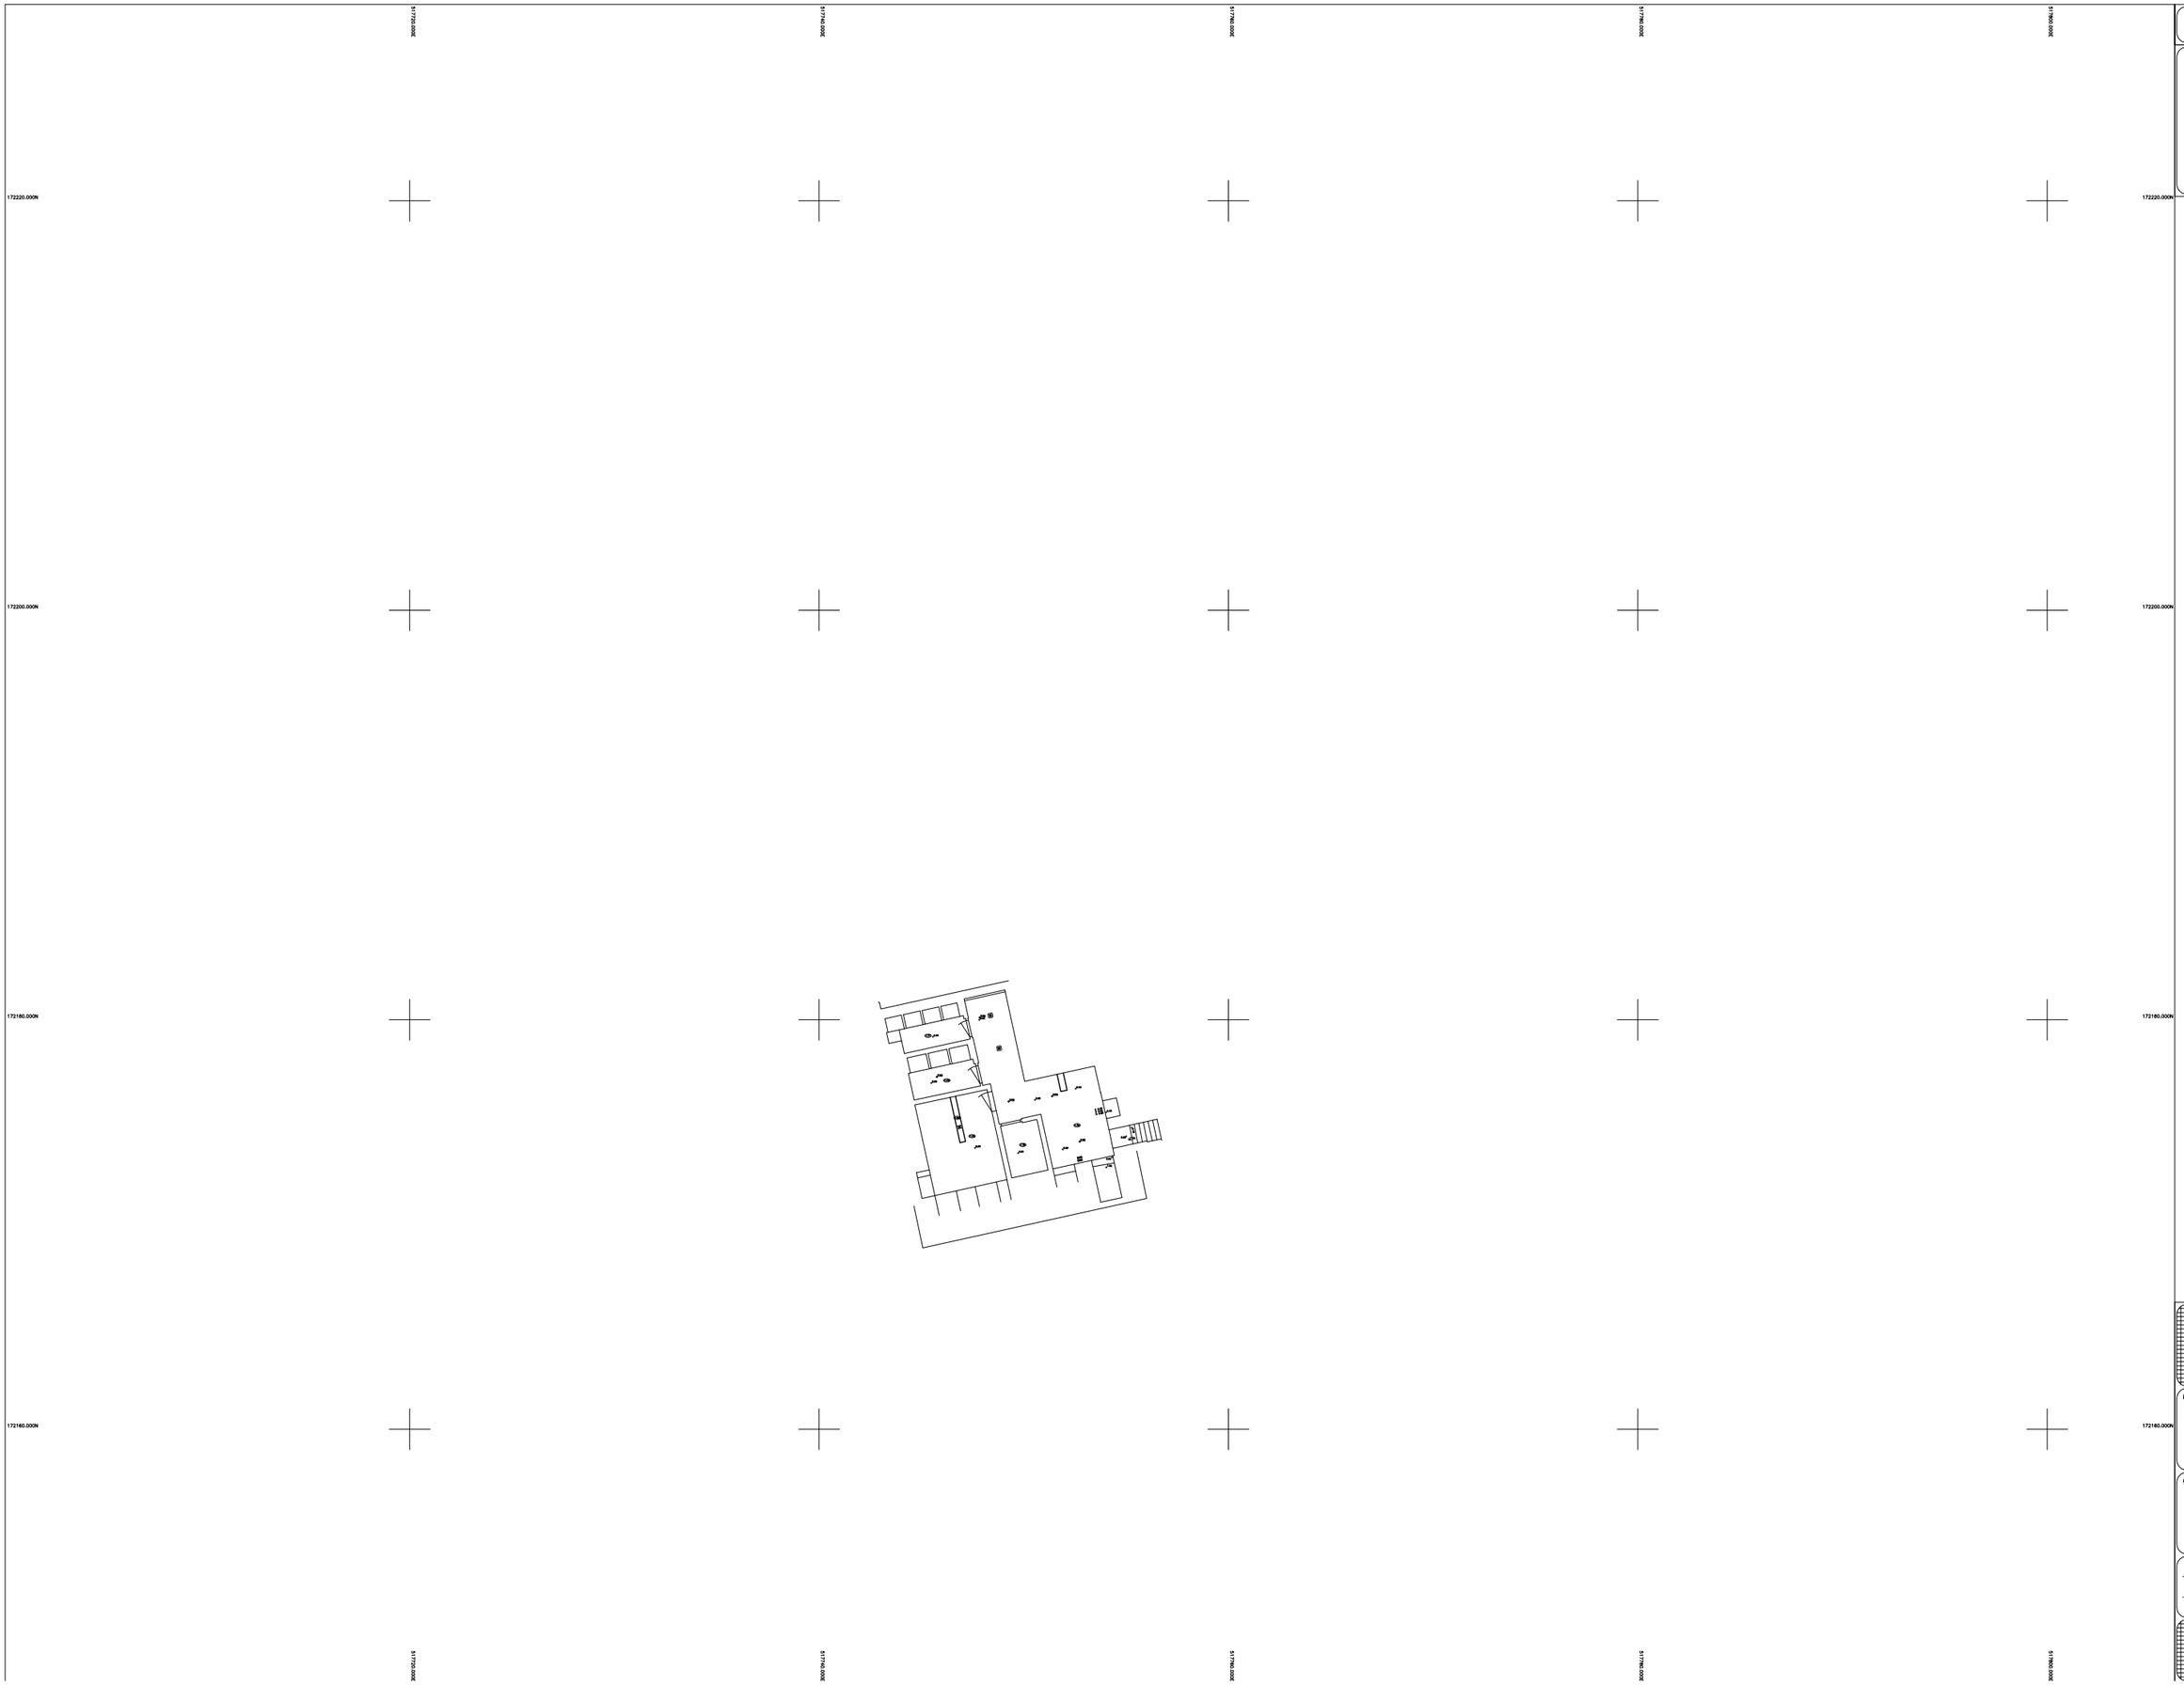

SURVEY CONTROL

THE SURVEY GRID AND LEVELS ARE BASED ON ORDNANCE SURVEY NATIONAL GRID COORDINATES (GPS)

BUILDING LEGEND

	WINDOW HEIGHTS	AB	air brick
C	floor to cill	AC	air conditioning
H	cill to head	BL	basement light
S	cill to spring	Chg	ceiling
		CL	cover level
	ARCH HEIGHTS	Cbd	cupboard
F/S	floor to spring	DP	down pipe
F/H	floor to head	F/C	fixed ceiling
		FL	finished floor level
		G	gully
4.50	floor to ceiling ht.	HRS	hinged lower rail
		IC	inspection cover
		IL	invert level
2.50	door height	MH	manhole
		Mtg	(number of) risers
		Rad	radiator
●	service cover	RWP	rainwater pipe
		Sh	shower
		Th	stairs
		SUP	stair up
▲	survey station	SVP	soil & vent pipe
		V/H	vent pole
		V	vent pipe
TBM	temporary benchmark	WB	wash basin
		WC	water closet

callidus

Project:

ST MICHAEL'S CONVENT
HAM COMMON
RICHMOND
SURREY, TW10 7JH
BASEMENT PLAN

Client:

GERALD EVE LLP
72 WELBECK STREET
LONDON
W1G OAY

Job No:	13057	Drawing I.D:	PBF
Drawn:	JG	Scale:	1/100
Checked:	JH	Date:	06/10/13