Figured dimensions only to be taken from this drawing.
Any errors or omissions to be reported to the architect.

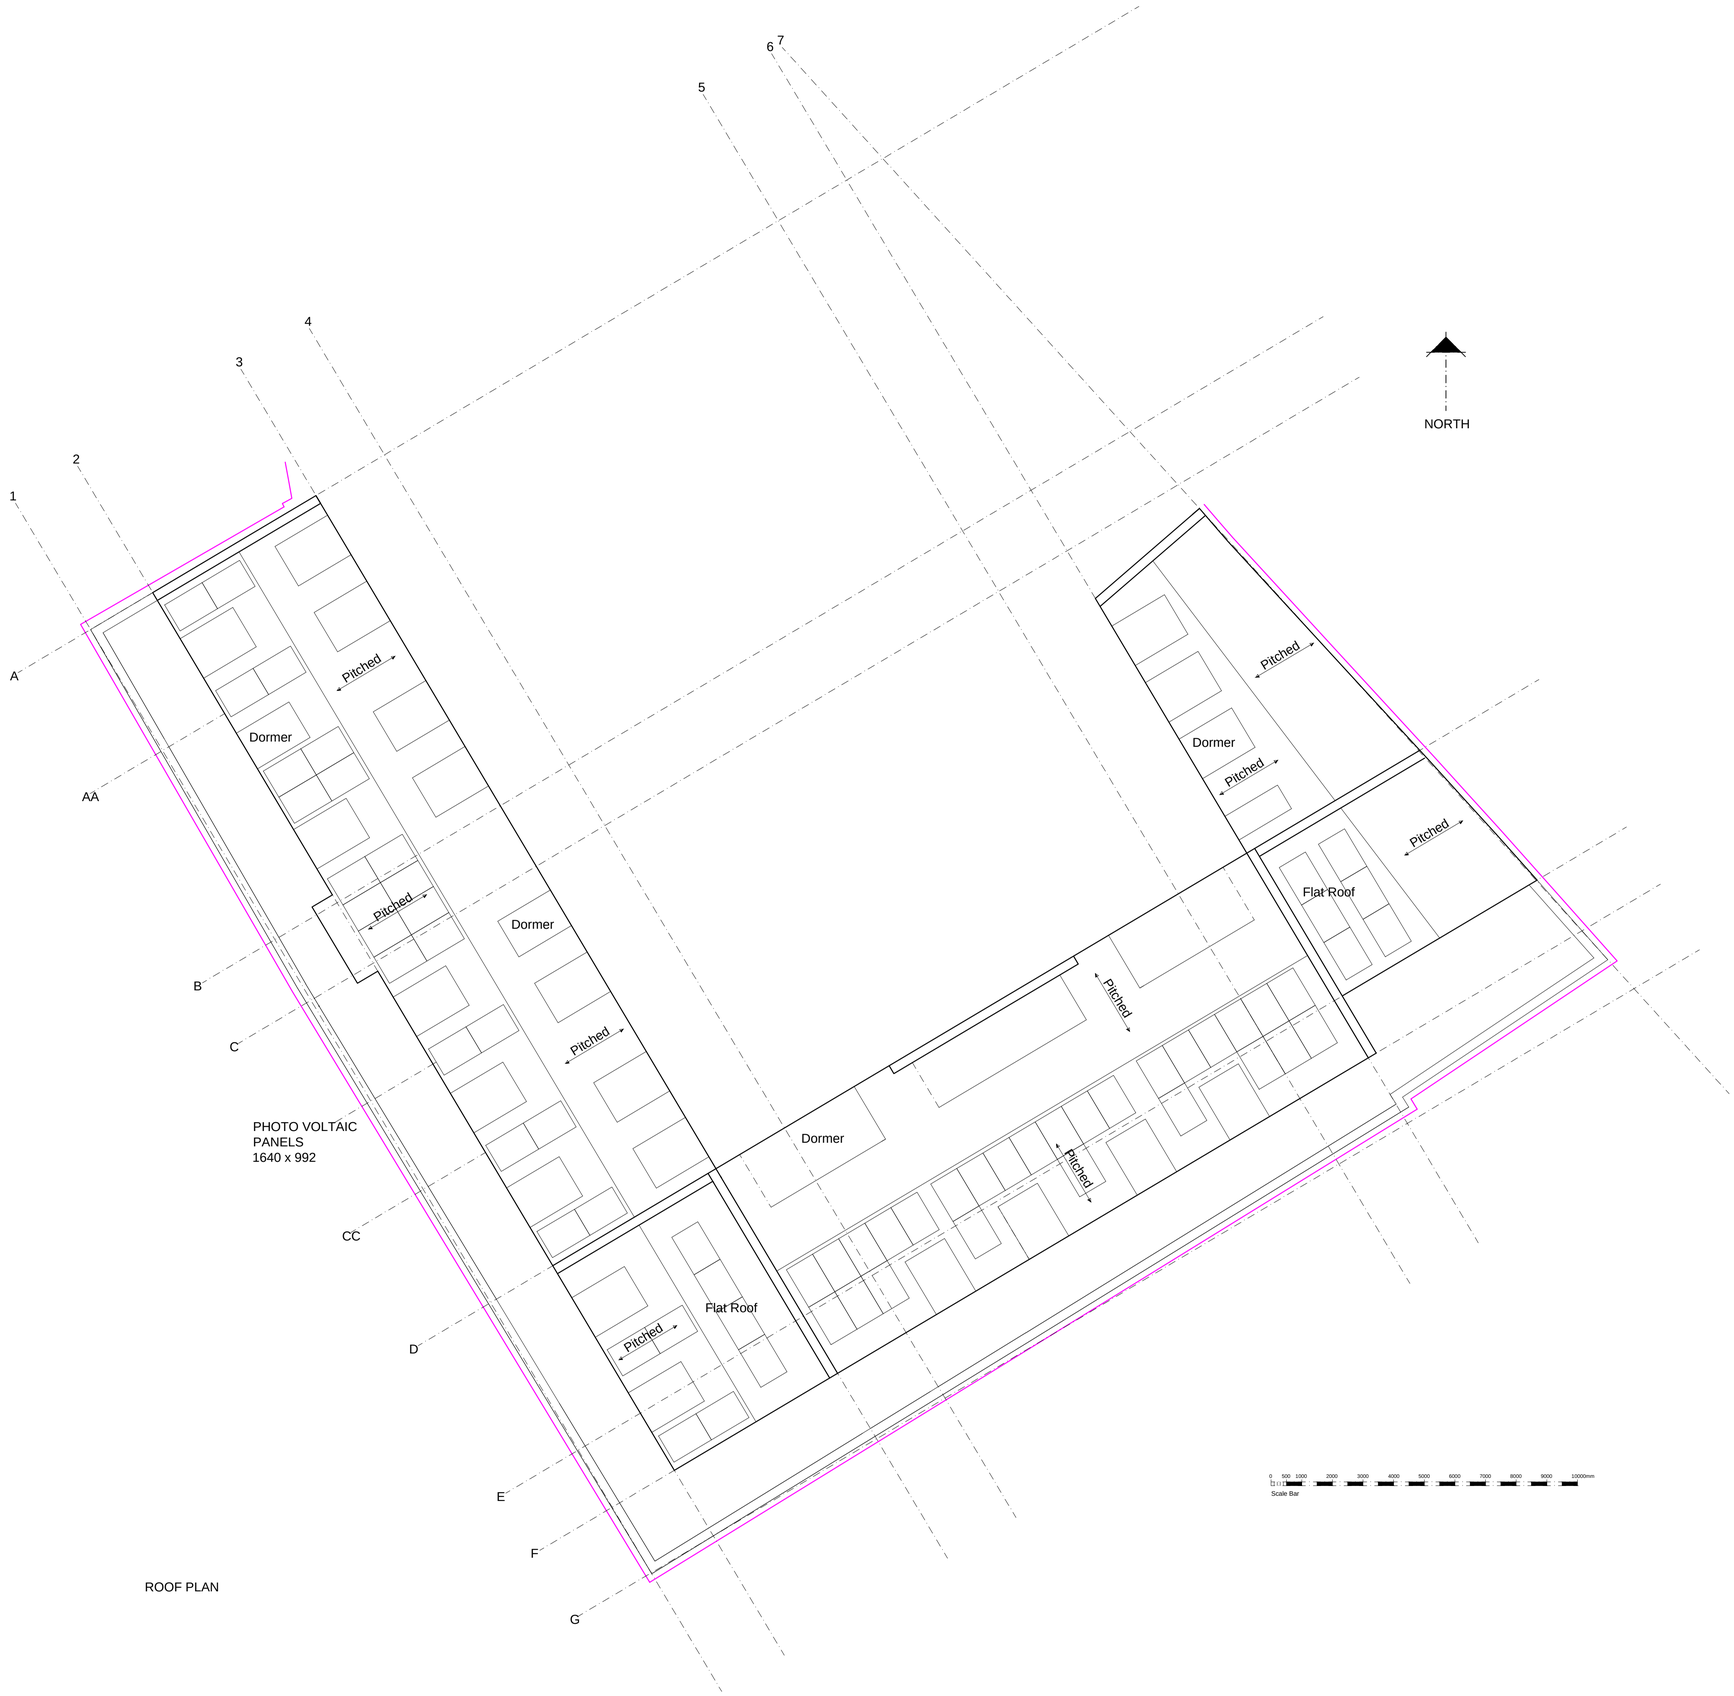

ROOF PLAN

B	Design revisions	16.08.16	MJA

client :

ROUNDLISTIC LTD

drawing title :

PROPOSED ROOF PLAN

property :

LIFFORDS PLACE
BARNES HIGH STREET
LONDON SW13

AVIS APPLETON & ASSOCIATES
11 Barmouth Road
Wandsworth
London SW18 2DT
t: 0208 877 9170
e: post@avisappleton.com

scale	:	A1 @ 1.100 A3 @ 1.200
date	:	5.08.2014
drawing number	:	14.8355.10B
drawn by	:	MJA

Copyright retained by the AVIS APPLETON & ASSOCIATES LTD