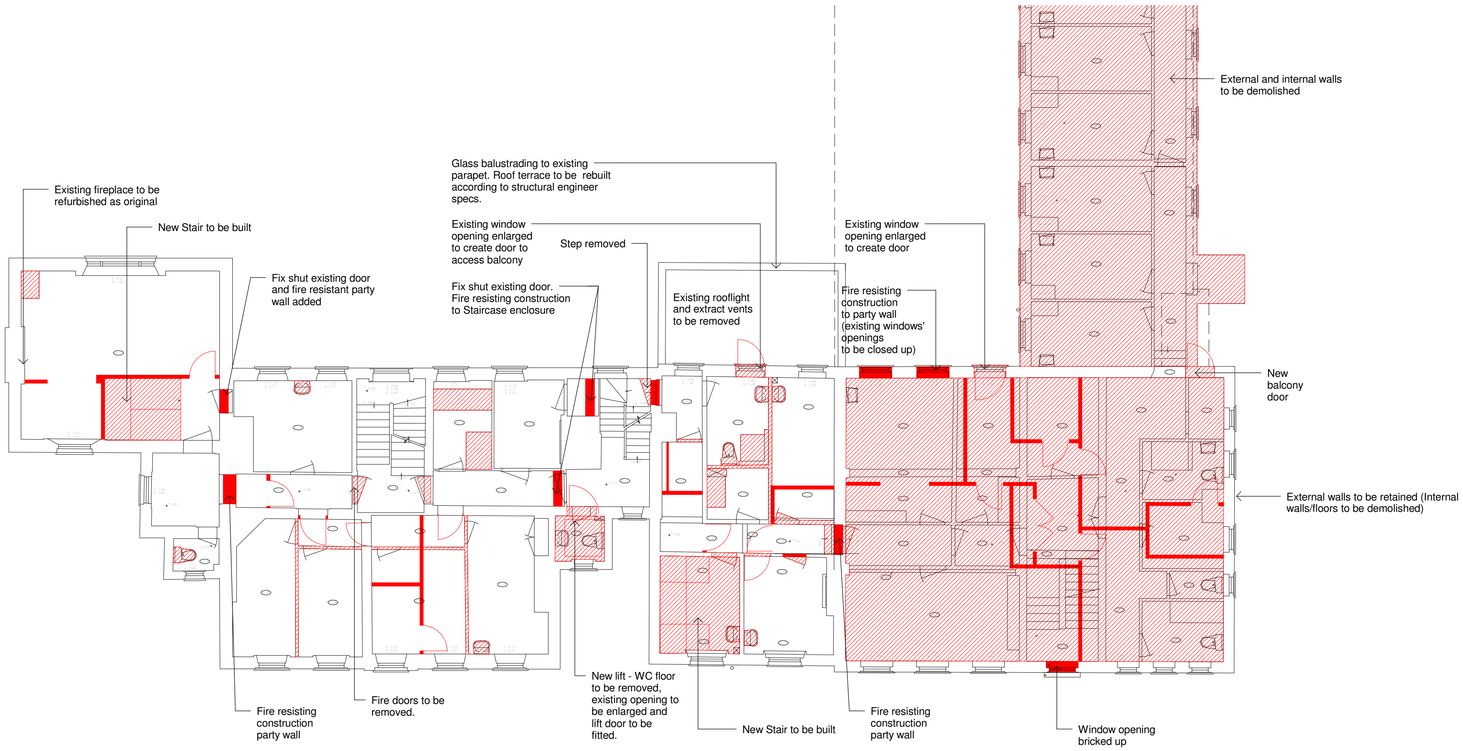

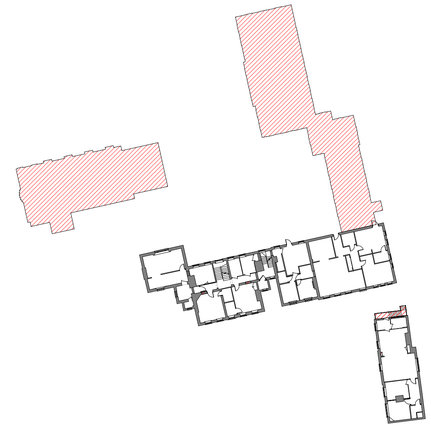

Demolition-First
1 : 500

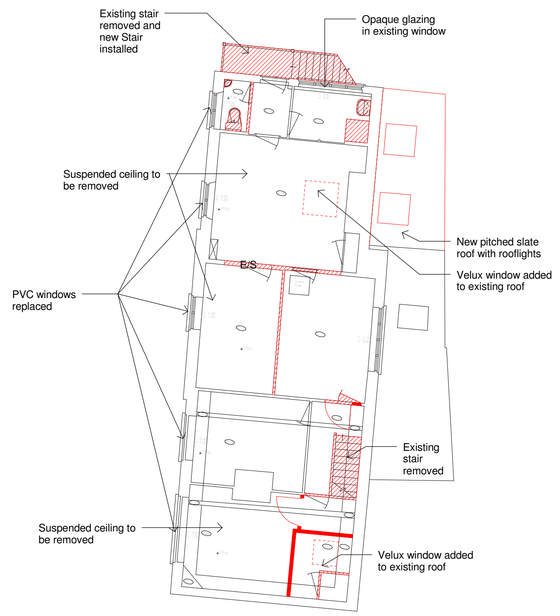

KEY:

NEW WALL

EXISTING REMOVED

Demolition-Convent Building First
1 : 100

0m 2m 4m 6m 8m

CDM REGULATIONS 2015. All current drawings and specifications for the project must be read in conjunction with the Designer's Hazard and Environment Assessment Record. All intellectual property rights reserved.

Designed with reference to the surveys, information and reports listed:
Xxxxxxxxxxxxxx Xxxxxxxxxxxxxx, Xxxxxxxxxxx Xxxxxxxxxx, Xxxxxxxxxxx
Xxxxxxxxxxx, Xxxxxxxxxxx Xxxxxxxxxx, Xxxxxxxxxxx Xxxxxxxxxx.

Rev	Date	Description	Dwn	Ckd

Drawn	ed
Checked	PD
Date	Feb 17
Scale @ A1	1 : 100

St Michael's Convent

First Floor Demolition Plan

AA6250 R1-2122

PRP