DO NOT SCALE

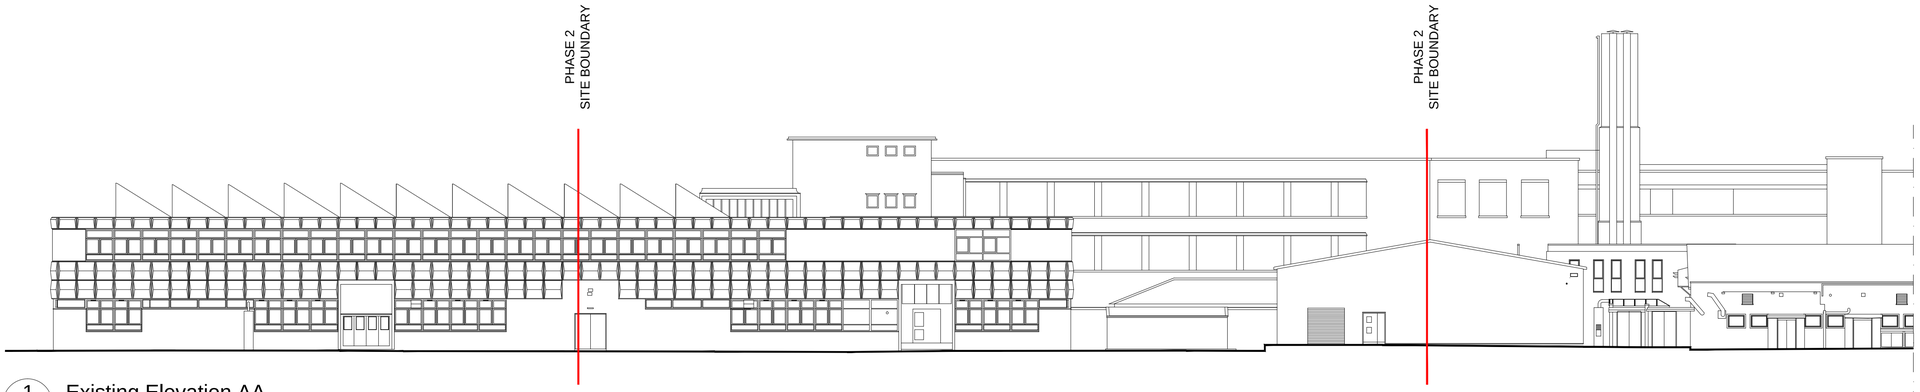

1 / 2100 Existing Elevation AA

SCALE 1 : 200

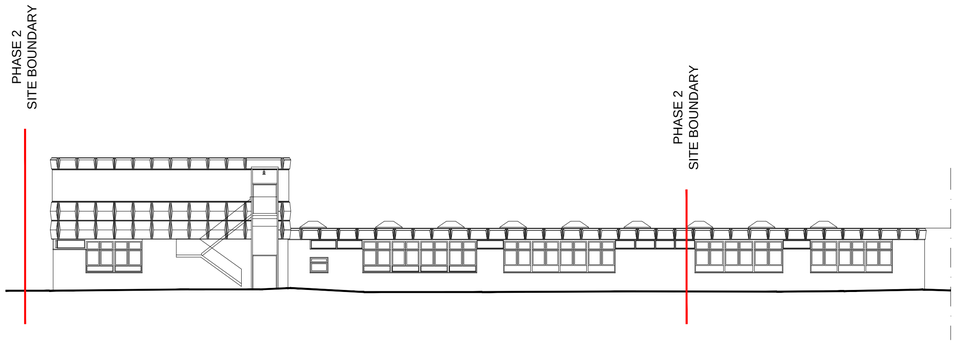

2 / 2100 Existing Elevation BB

SCALE 1 : 200

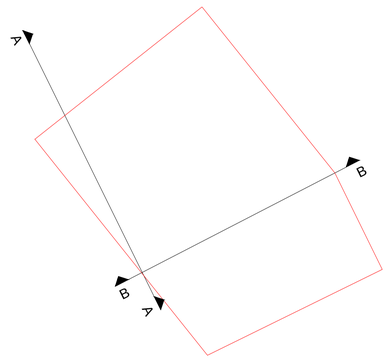

3 / 2100 Key Plan

Not to Scale

PHOTOS OF THE EXISTING SITE BUILDINGS

KLM BUILDING

KLM & BRICKWORKS BUILDING

KLM BUILDING

SAFETY, HEALTH AND ENVIRONMENTAL INFORMATION

In addition to the hazards/risks normally associated with the types of work detailed on this drawing, note the following:

CONSTRUCTION

MAINTENANCE/CLEANING

DECOMMISSIONING/DEMOLITION

It is assumed that all works will be carried out by a competent contractor working, where appropriate, to an approved method statement

Phase 2 Site Boundary

Rev.	Date	Description	By	Chk'd	App'd

Drawing Status: **PLANNING**

Suitability: **S0**

ATKINS

Euston Tower
286 Euston Road
London
NW1 3AT

Tel: +44 (0)20 7121 2000
Fax: +44 (0)20 7121 2111
www.atkinsglobal.com

Copyright © Atkins Limited (2015)

Client

Richmond upon Thames College
Building Futures ◆ Achieving Ambitions

The Richmond upon Thames School

Project Title

RICHMOND UPON THAMES COLLEGE
THE RICHMOND UPON THAMES SCHOOL
SPORTS FACILITY

Drawing Title

EXISTING SITE ELEVATIONS

Scale	Designed	Drawn	Checked	Authorised
1:200	KD	SR	KD	CW
Original Size: A1	Date: 26/05/2017	Date: 26/05/2017	Date: 26/05/2017	Date: 26/05/2017

Drawing Number: 5137894-ATK-SP-ZZ-DR-A-2100

Revision: