THIS DOCUMENT IS © ARCHITECTURE INITIATIVE LTD ALL DIMENSIONS ARE TO BE CHECKED ONSITE PRIOR TO COMMENCEMENT OF WORKS. ARCHITECTURE INITIATIVE TO BE NOTIFIED OF ANY DISCREPANCIES. DO NOT SCALE FROM THIS DRAWING.

1:100

0 1 2 3 4

KEY

APPLICATION BOUNDARY

EXISTING TO BE RETAINED

PROPOSED DEMOLITION

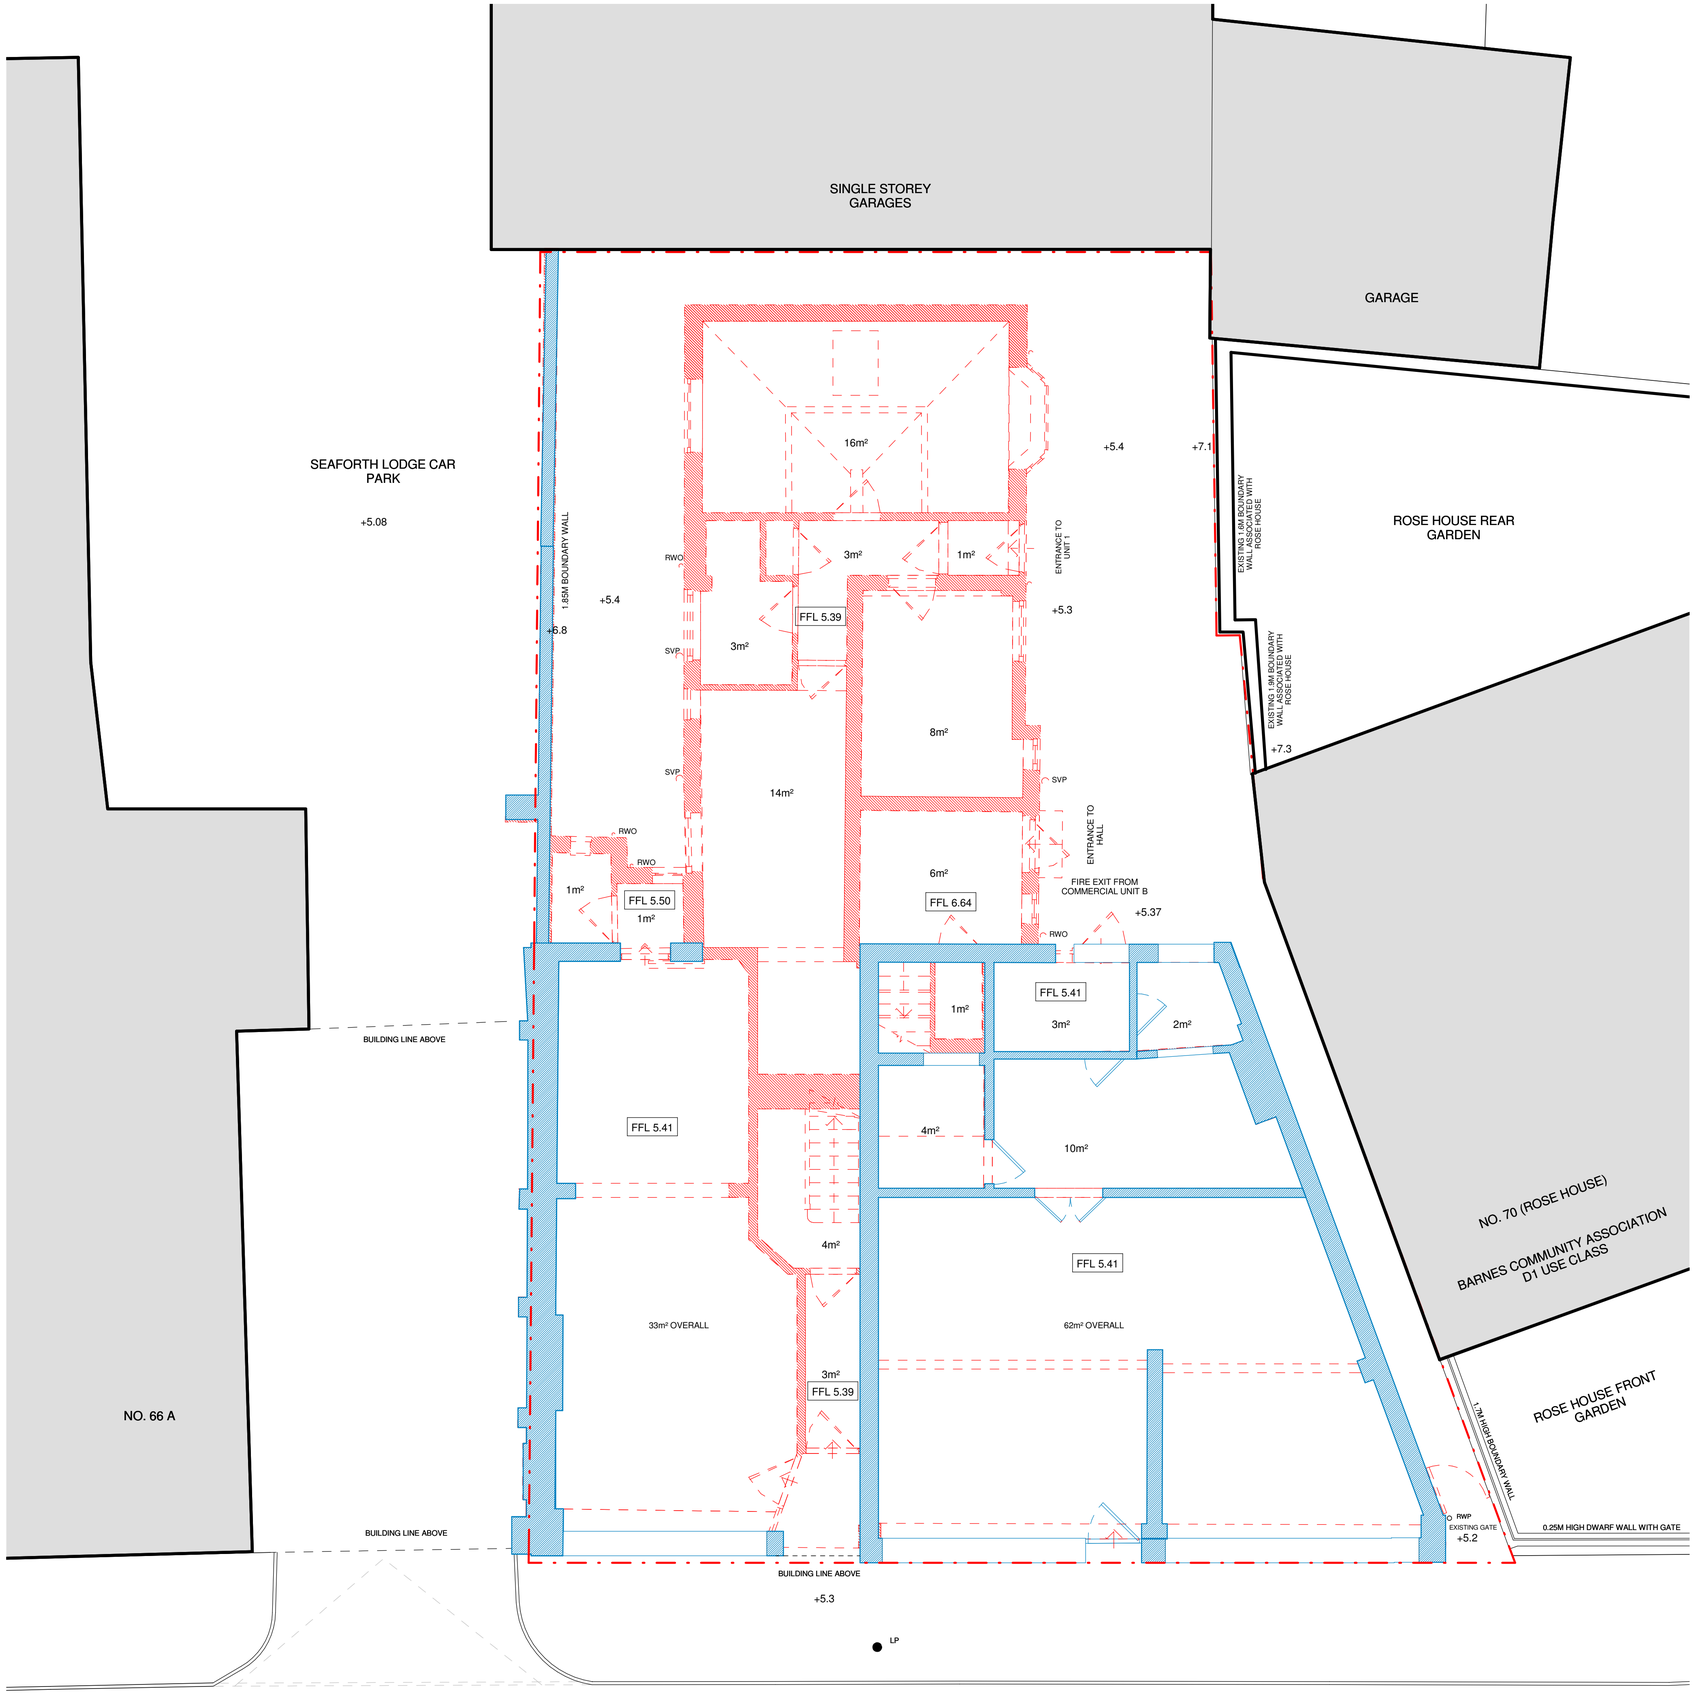

REVISION	NOTE	DATE	DRAWN

architecture initiative
4 John Prince's Street, London, W1G 0JL
architectureinitiative.com
© ARCHITECTURE INITIATIVE LTD.

PROJECT	67-69 BARNES HIGH STREET
DRAWING TITLE	LEVEL 0 DEMOLITION PLAN
DATE	SEPT 17
SCALE	1:100 @A3
DRAWN	JH
CHECK	CS
STATUS	PLANNING
JOB NUMBER	AI - 2296
DRAWING NUMBER	BRN - 040
REV	