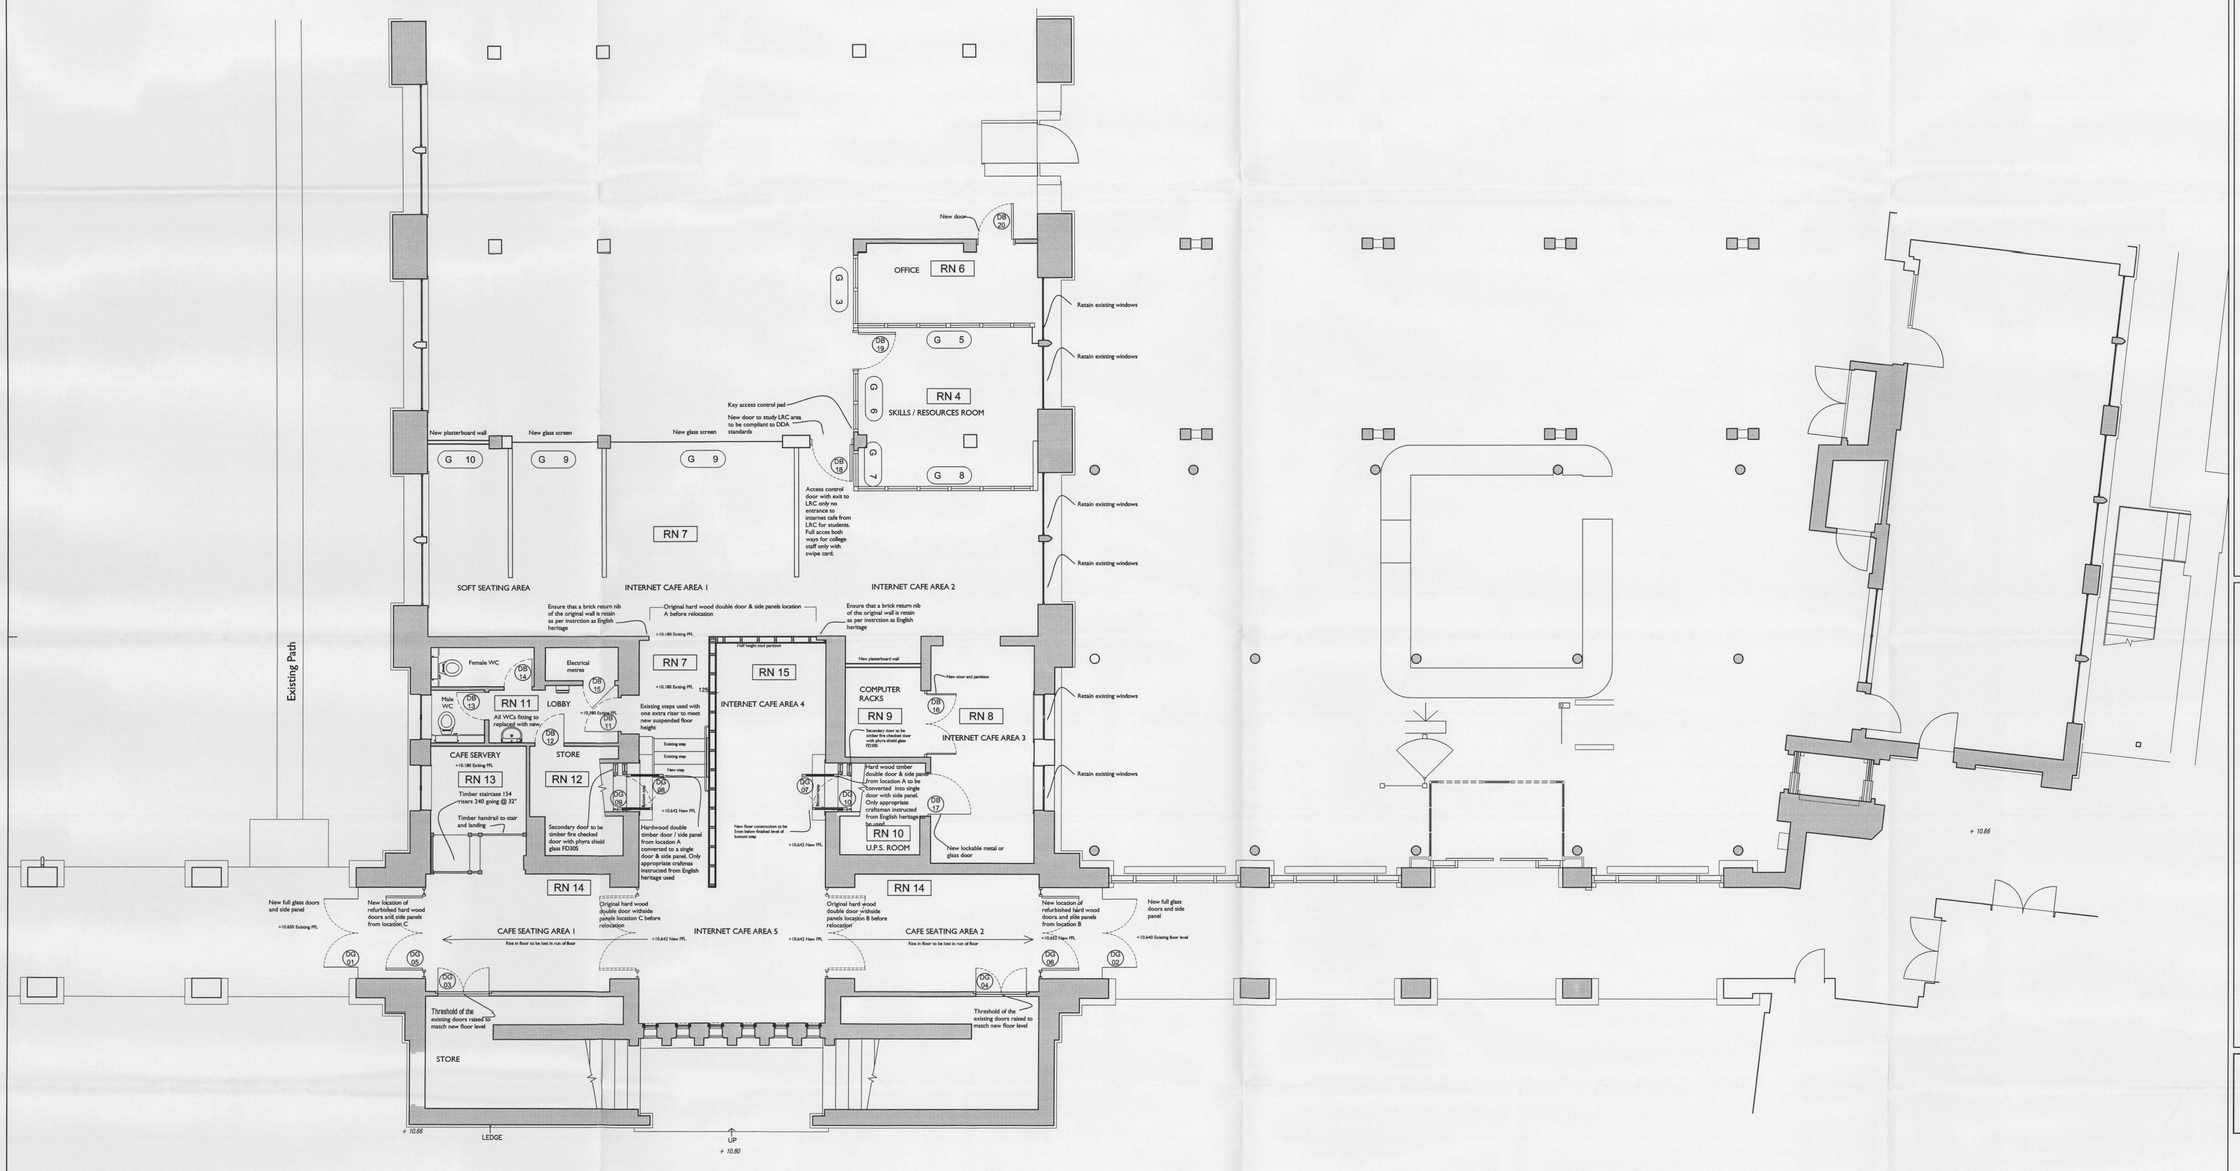

© NIGHTINGALE ARCHITECTS LTD
Registered office: 165 Queen Victoria Street, London. EC4V 4DD.
Company registered in England and Wales No. 4328129
No part of this drawing may be reproduced without written consent.
All contractors must visit site and be responsible for taking and checking all dimensions relating to this work.
Do not scale from this drawing.

ISO 9001
BVQI/FTSB-BS FS8548

Rev	Date	By	Amendment
A	27/05/04	va	Extent of staircase to be demolished amended Fire escape added in the rear of reprographics room Position of anti theft barrier and turn stile changed Glazings and doors amended Servery/computer room/store ammended
B	04/06/04	va	Extent of staircase to be demolished amended Servery/computer room/store ammended New fire escape in the LRC added
C	07/07/04	va	Re drawn incorporating comments from planning and conservation departments
D	16/12/04	JB	Re drawn incorporating client commments
E	17/12/04	JB	Re drawn incorporating client commments
F	11/04/05	MH	Re drawn incorporating new design
G	25/04/05	MH	Drawing updated
H	02/05/05	MH	Door window codes and areas marked on dwg, plaster board wall added to wall facing exterior
I	19/05/05	MH	Area codes & notes added to drawing
J	20/04/06	MH	Plan up dated to show new proposed design

LEGEND

06/1368/LBC

TRIBAL A member of Tribal Group plc

Harwell London Brighton Cardiff Rochdale
Bristol Exeter CapeTown Liverpool Dartford

NIGHTINGALE associates architects
Block A, Littlebrook Business Park
Dartford, Kent,
DA1 5PZ
Tel : +44 (0)13 2282 7888
Fax : +44 (0)13 2220 0155
Email : dartford@nightingaleassociates.com

Client
St. MARY'S COLLEGE
TWICKENHAM

Project
ALTERATIONS TO CHAPEL
UNDERCROFT AND LRC

Drawing
PROPOSED
GROUND FLOOR PLAN

LONDON BOROUGH OF RICHMOND UPON THAMES
02 MAY 2006
PLANNING

Date	Scale	Drawn by	Checked by
May2004	1:50@A0	JB	

Project No	Drawing No	Revision
03767	L(0)04	J