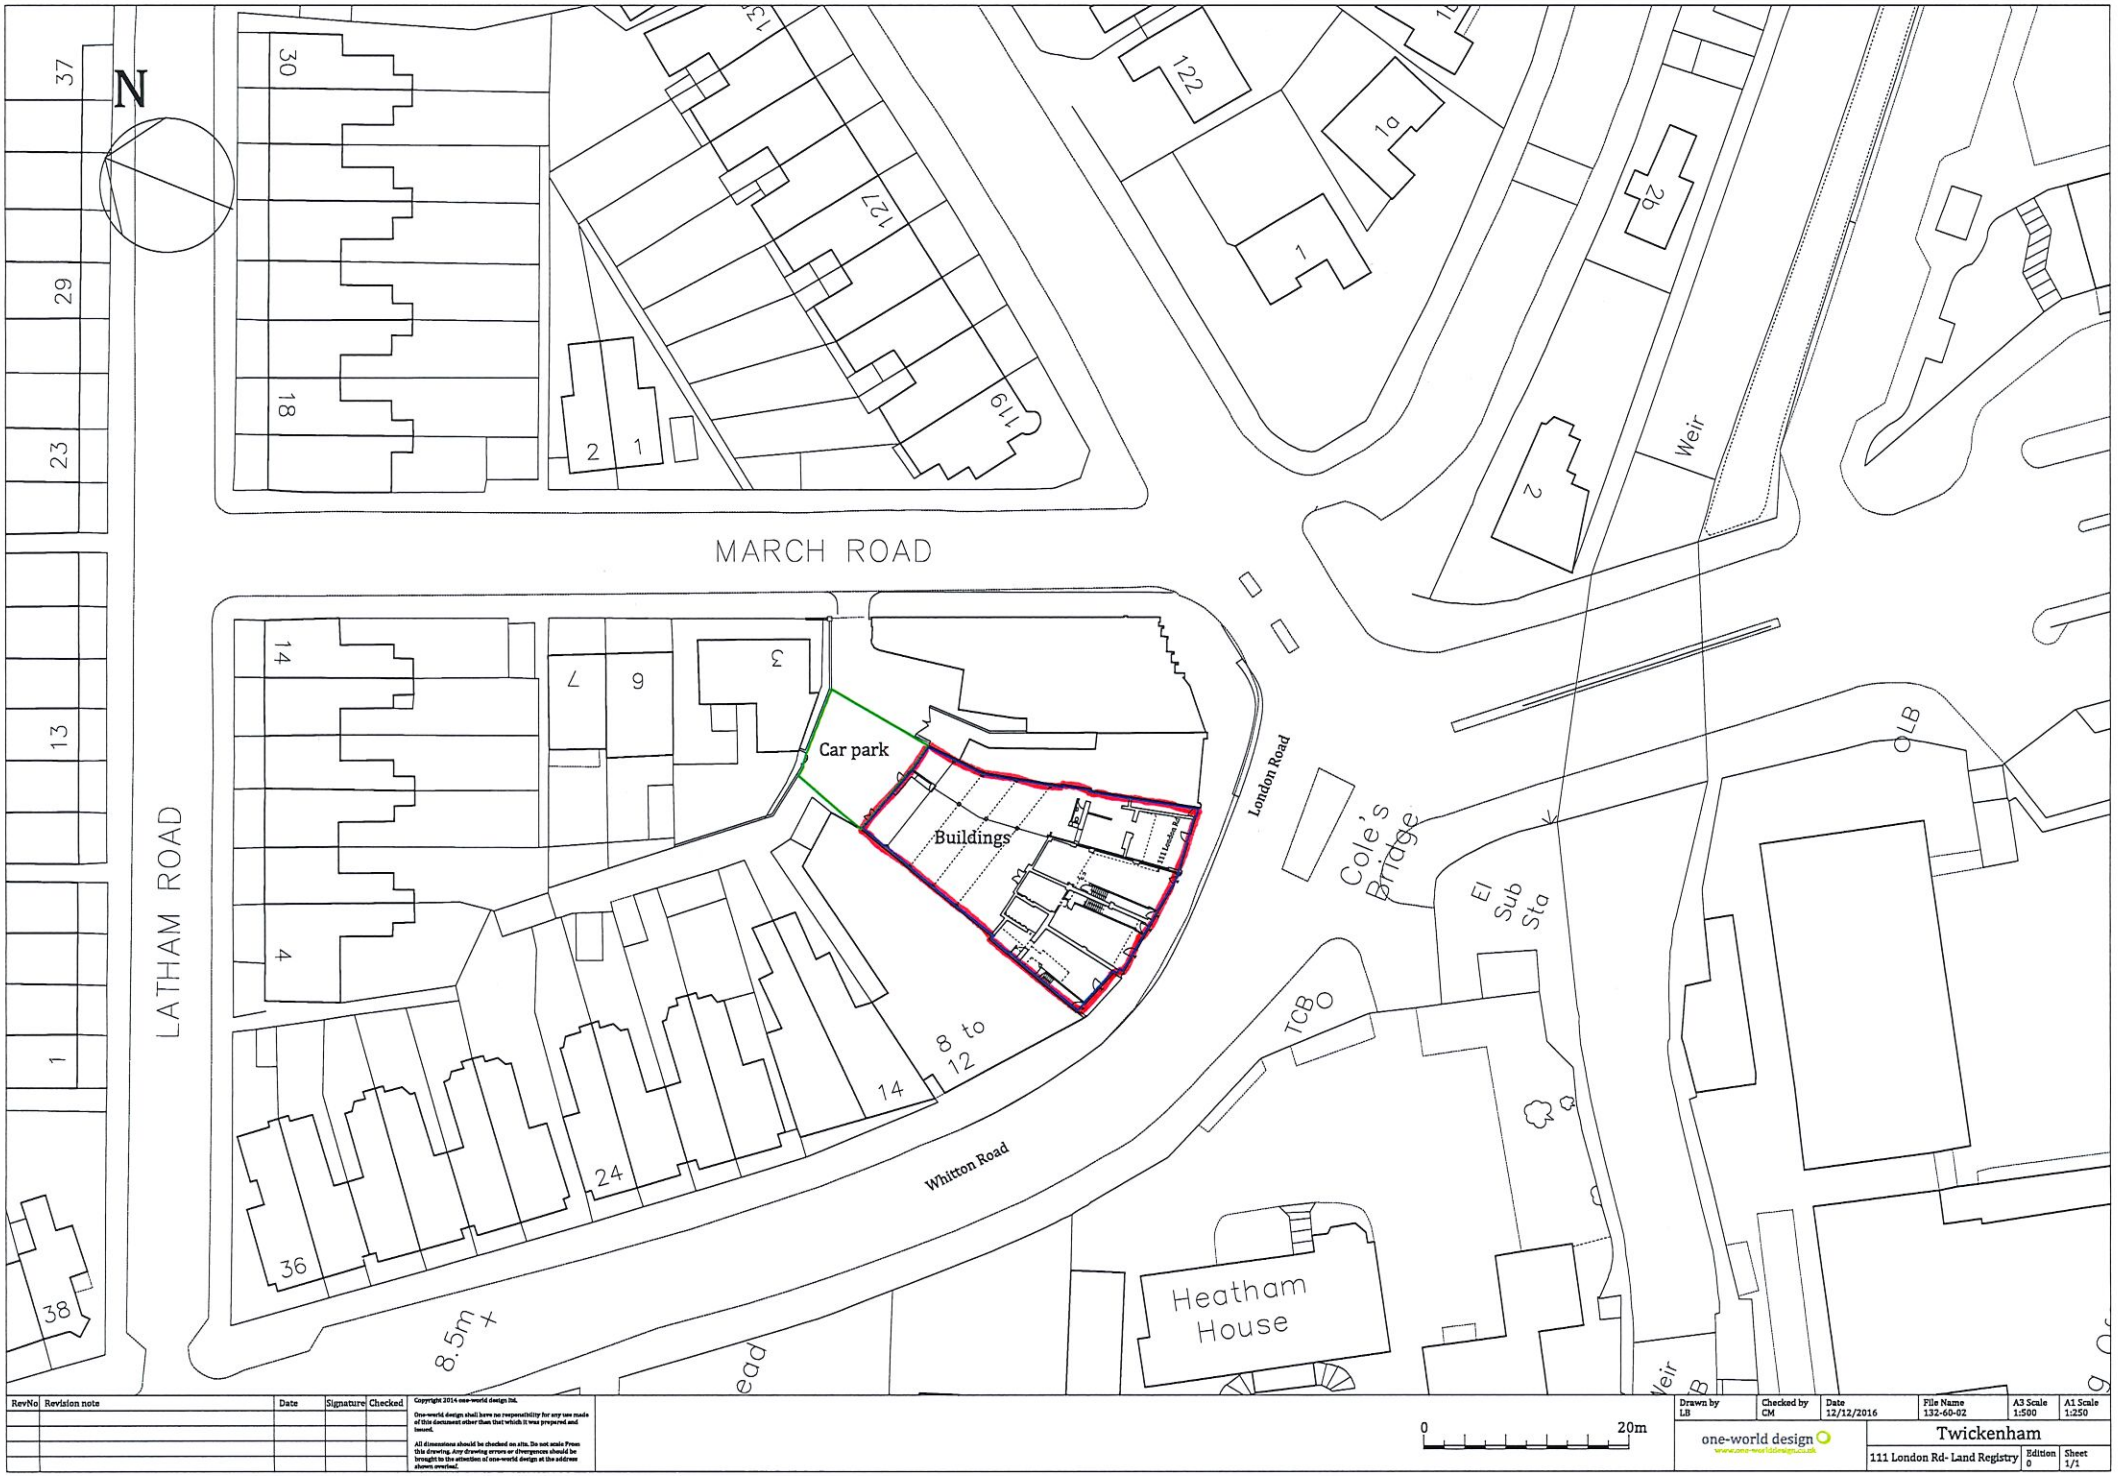

RevNo	Revision note	Date	Signature	Checked

Copyright 2014 one-world design ltd.

One-world design shall have no responsibility for any use made of this document other than that which it was prepared and issued.

All dimensions should be checked on site. Do not scale From this drawing. Any drawing errors or divergences should be brought to the attention of one-world design at the address shown overleaf.

0 20m

Drawn by	Checked by	Date	File Name	A3 Scale	A1 Scale
LB	CM	12/12/2016	132-60-02	1:500	1:250

one-world design
www.one-worlddesign.co.uk

Twickenham

111 London Rd- Land Registry | Edition 0 | Sheet 1/1