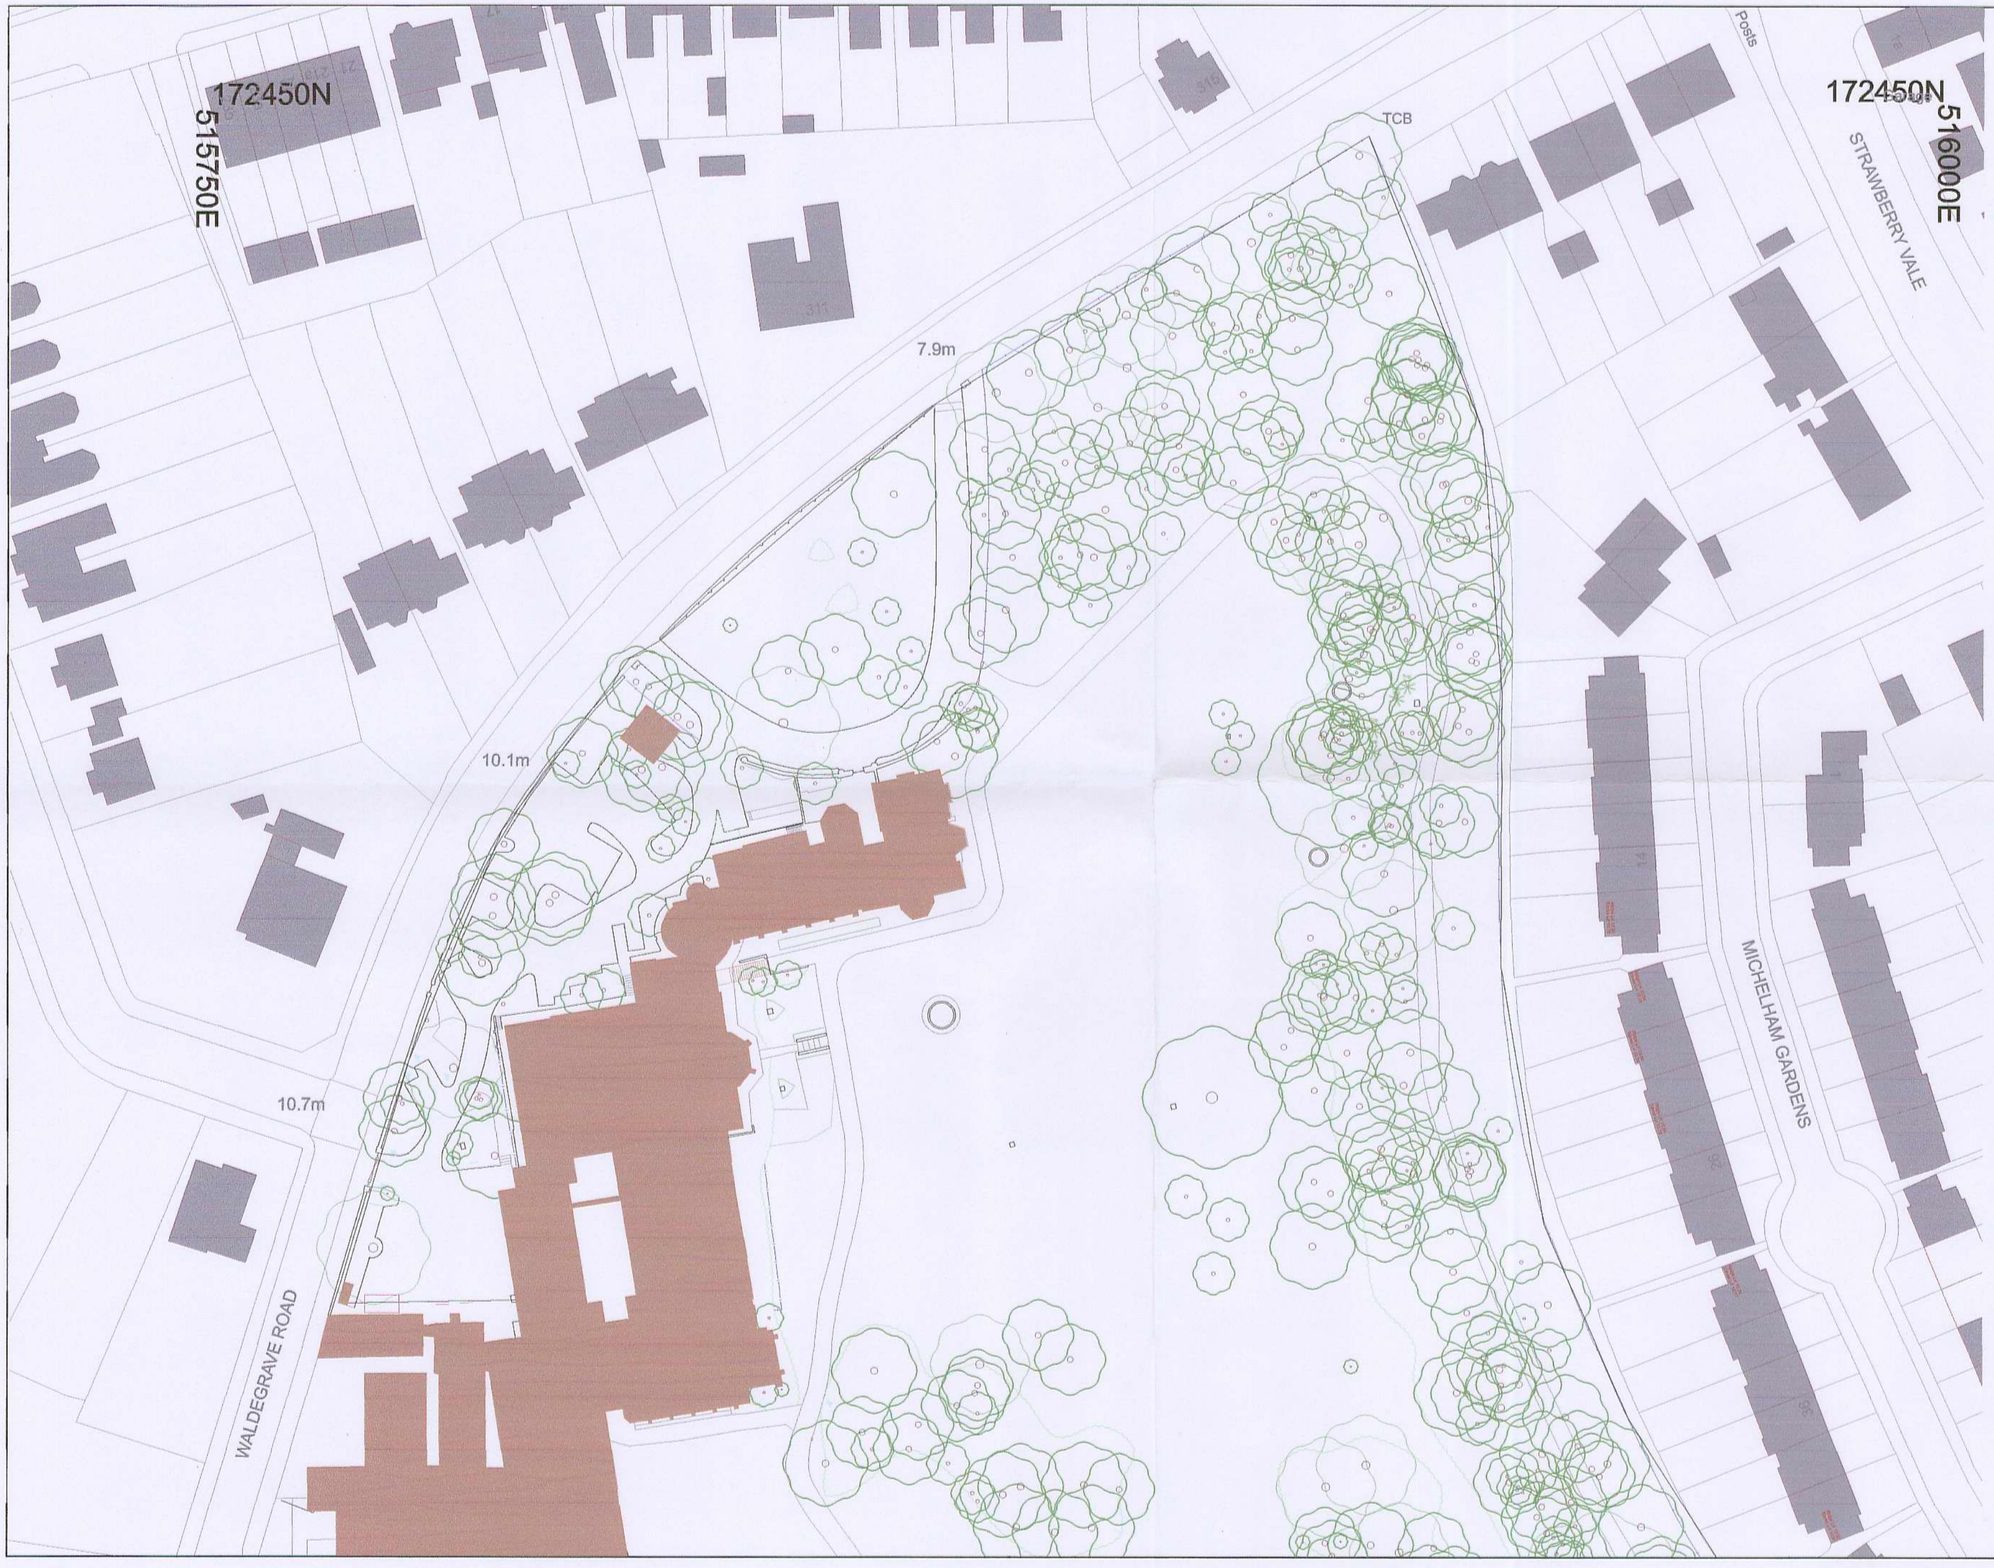


Notes:

LEGEND

Revisions:

| Rev: | Date: | Description: |
|---|---|---|

Status of Drawing:

| Rev: | Date: | Status: |
|---|---|---|

RECEIVED
12 MAY 2006
PLANNING

06/1626/PDC

STRAWBERRY HILL

Client: STRAWBERRY-HILL-TRUST

Drawing: SITE-PLAN-CURRENT-CONDITIONS

Project No: 112

Drawing No: 112(MP)001 Rev: -

Scale: 1:400@A1 Drawn: BJ

Date: 07.04.06 Checked: -

The Landscape Agency
DESIGN ▪ PLANNING ▪ MANAGEMENT
Lancaster House
James Nicolson Link
York YO30 4GR
United Kingdom
Tel: 01904 691630
Fax: 01904 691634
Landscape Design, Planning and Management
Email: enquiries@landscapeagency.co.uk
Web: www.landscapeagency.co.uk

DO NOT SCALE FROM THIS DRAWING

© The Landscape Agency