EXISTING FRONT ELEVATION

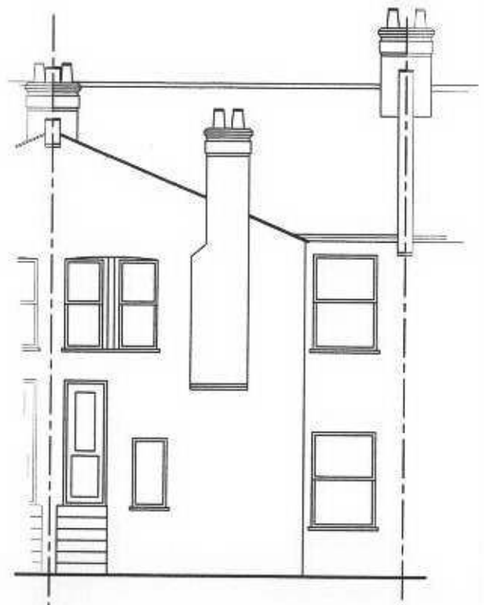

EXISTING REAR ELEVATION

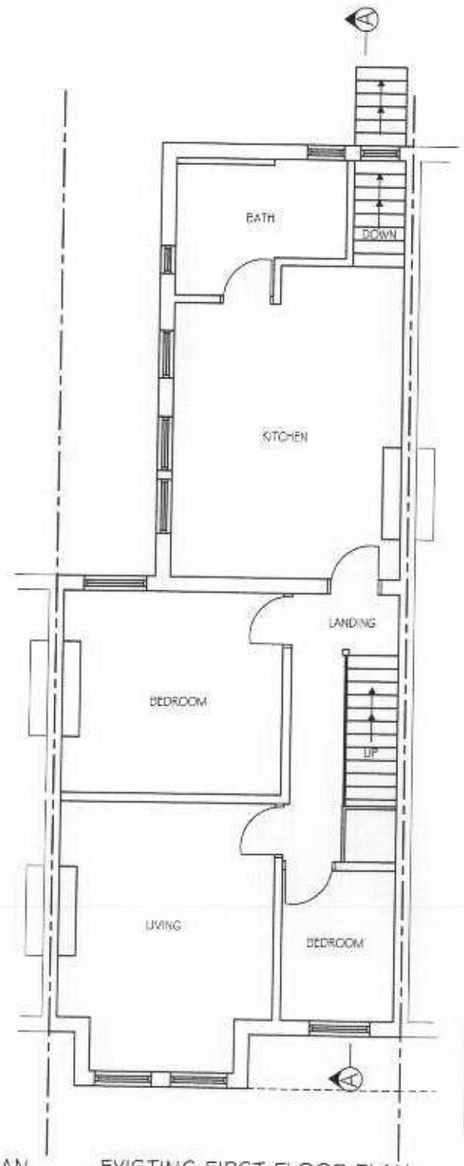

EXISTING FIRST FLOOR PLAN

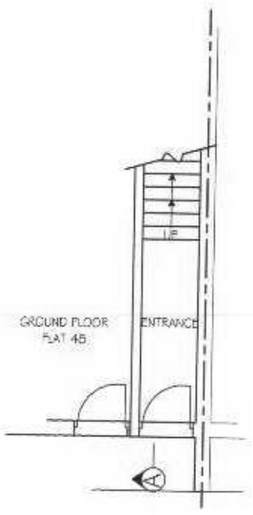

EXISTING GROUND FLOOR PLAN

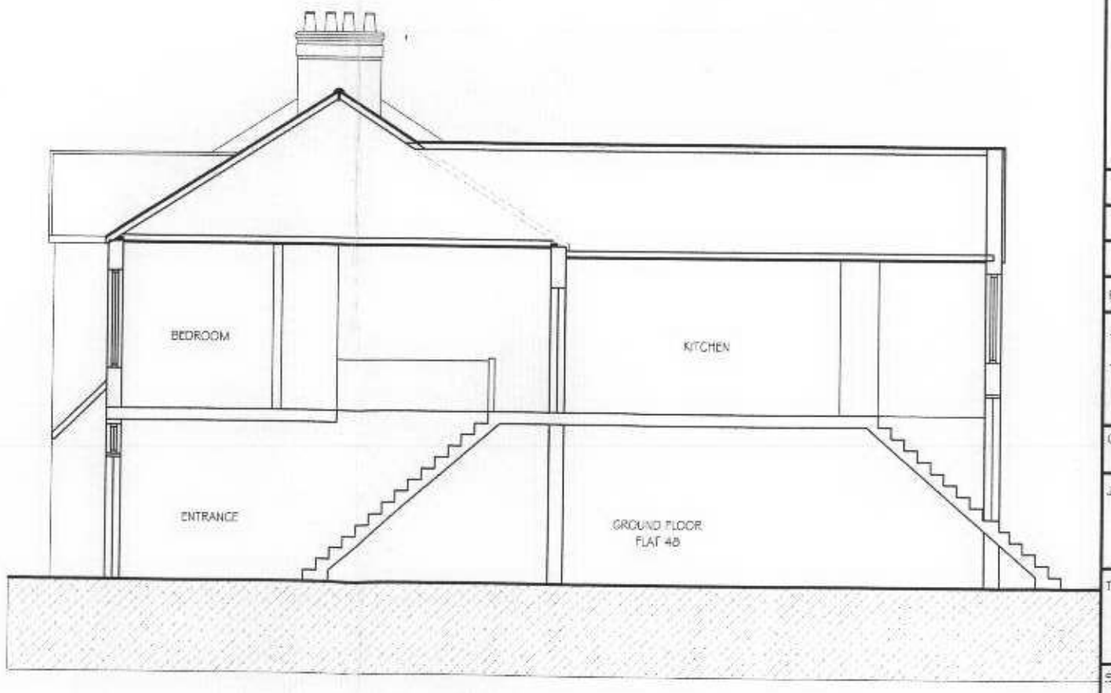

EXISTING SECTION A - A

NOTES

- All dimensions, heights, levels of drains etc to be checked & verified on site prior to commencing any work and any discrepancies to reported to the office immediately.
- All new / proposed work to match existing and/or similar .
- This drawing is to be read in conjunction with all other relevant drawings, specifications,contract documents,structural calculations etc.
- This drawing is copyright of R & R ARCHI TECH and further reproduction in any form in whole / part is prohibited without written premission.

06/1860/HOT
RECEIVED
12 JUN 2006
PLANNING

REV.:	DATE	AMENDMENT

R&R ARCHI TECH
112 GUNNERSBURY AVENUE, LONDON W5 4HB
Tel: 020 8753 7744 Fax: 020 8896 2200

CLIENT: Ms HOBAN

JOB: PROPOSED LOFT CONVERSION AT 46 ASHLEIGH ROAD LONDON SW14

TITLE: EXISTING PLANS

SCALE: 1:100	DRAWN: NA
DATE: JUNE 2006	JOB NO.: 6102

DRAWING NO.: LR 6102 / 01 REV.: