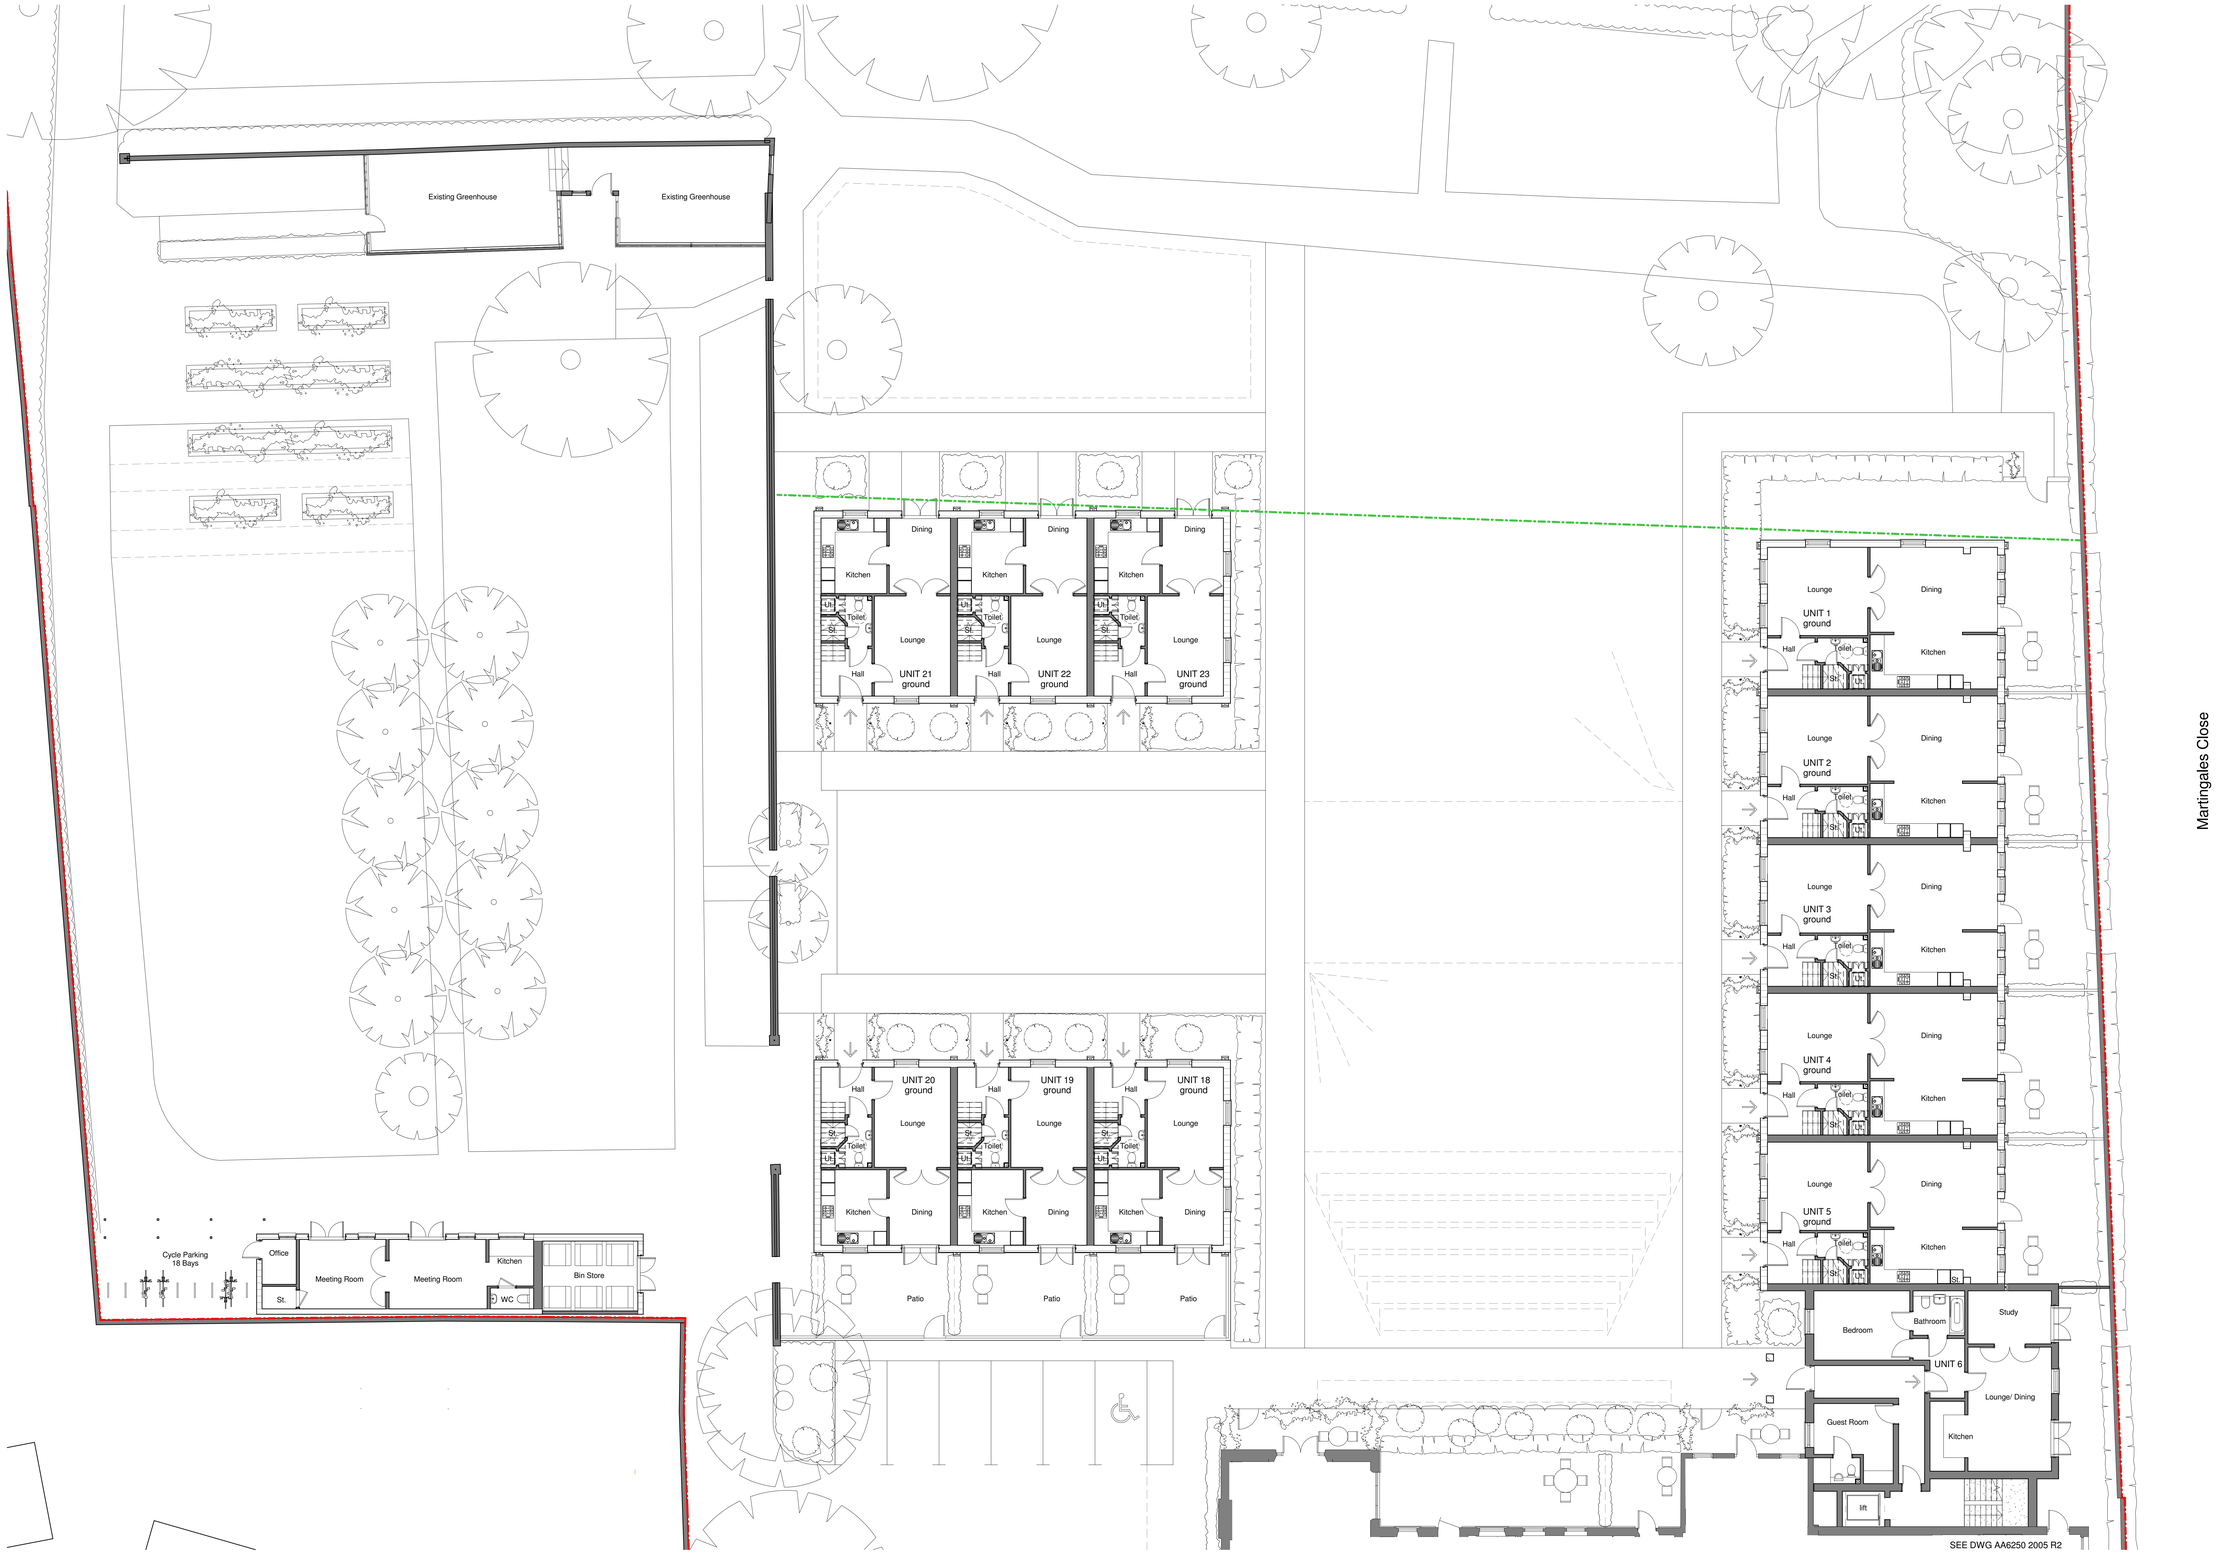

OOLTI Boundary Line
Planning Application Boundary Line

0m 2m 4m 6m 8m

Beechcroft

CDM REGULATIONS 2015. All current drawings and specifications for the project must be read in conjunction with the Designer's Hazard and Environment Assessment Record. All intellectual property rights reserved.

Rev	Date	Description	Dwn	Ckd
-		First Issue		
A	04-08-17	Amendments as per Conservation Officer comments: removal of existing greenhouse and balconies to units 7, 8, 10 & 11 and retention of existing paving at front of Coach House.	ed	JB

Drawn	ed
Checked	PD
Date	April '17
Scale @ A0	1 : 100

St Michael's Convent, Ham

Mews Houses, Out Buildings & Links Ground Floor Plan

AA6250 R2-2009
REV A

PLANNING

PRP