Side Elevation
PROPOSED
(to Monroe Drive)
1:100

door lintol raised/
new glazed door

NEW FRONT BAYS
facing brick base,
timber double glazed windows
painted render to bay walls

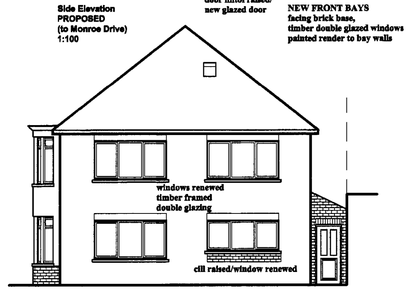

Front Elevation
(to West Temple Sheen)

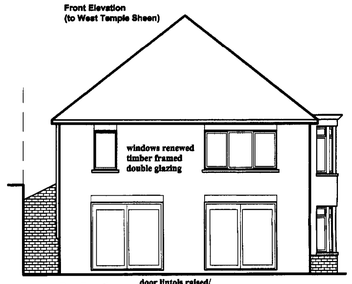

Rear Elevation
(to garden)

door lintols raised/
new glazed doors

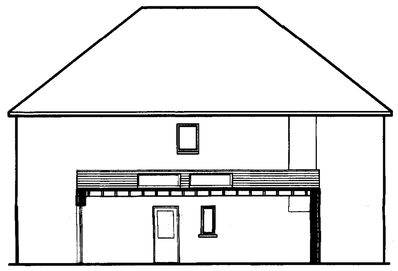

Side Elevation

NEW SIDE BOILER RM
Facing bricks, roof tiles &
roof lights to match existing

Ground Floor/Site
PROPOSED
1:50

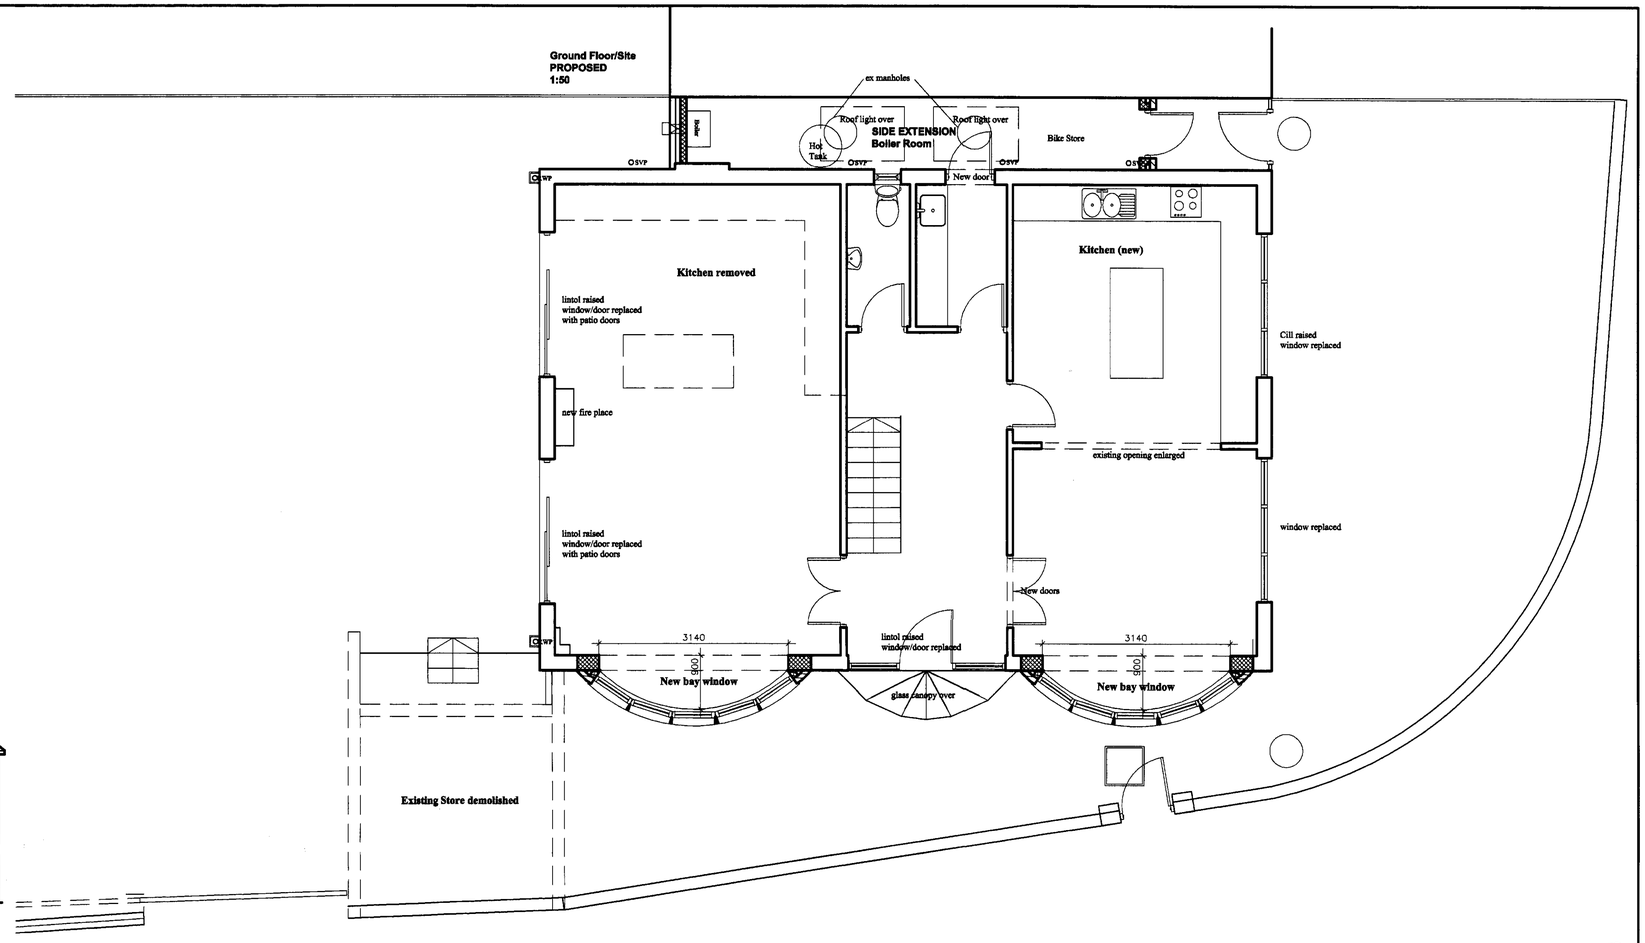

06/1910/HOT

First Floor

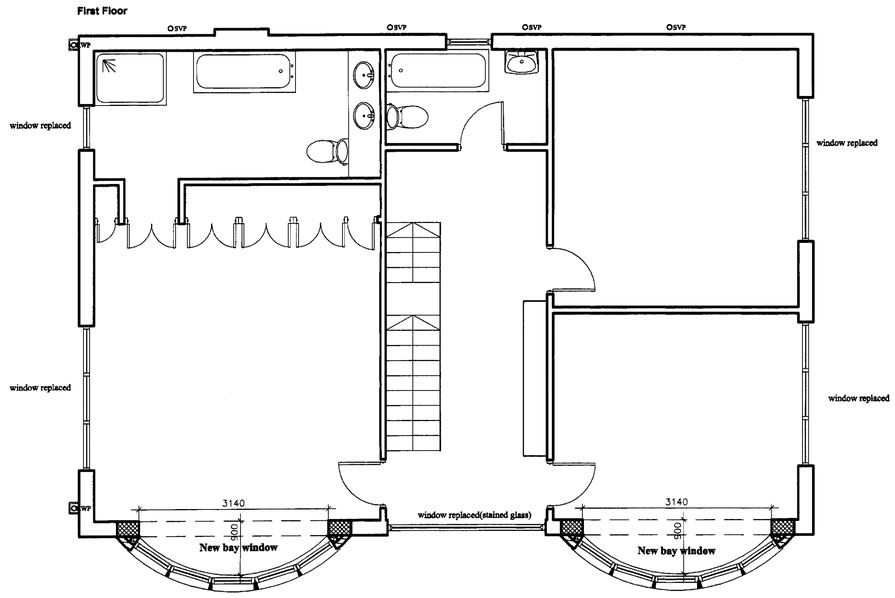

Second Floor/Roof
no change

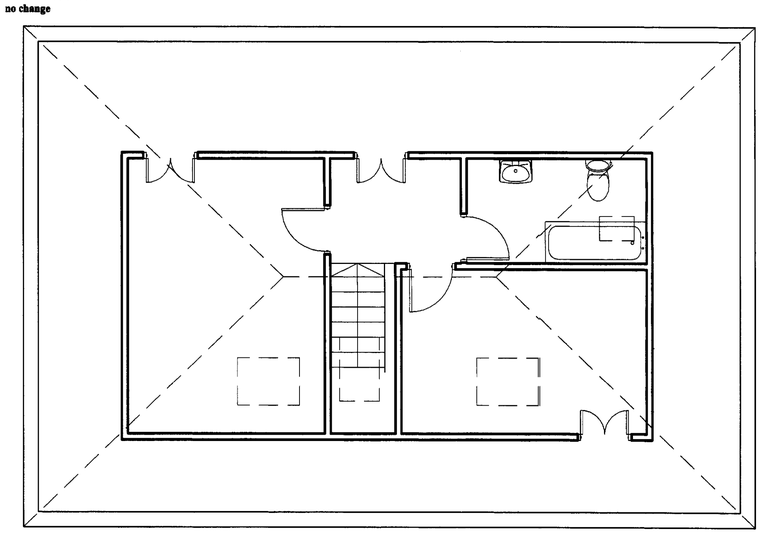

Rev		Date
B	General Revision	2 June 06
A	General Revision	17 May 06

Bob Trimble AA Dip, RIBA
architect & surveyor
136 Clock Tower Rd
Isleworth TW7 6DT
Tel: 07785 711635

RECEIVED
13 JUN
P

Client
Mike & Ljiljana Stephens

Project
32 West Temple Sheen
London SW14 7AP

Drawing Title
House alterations
Plans & elevations - PROPOSED

Drg No.	Ist issue date	Scale
1278/3B	12 May 06	1:50/100

Contractors must check all dimensions on site before starting work. Do not scale this drawing