February 2006

Scale 1:200

Existing hard areas, front garden and parking

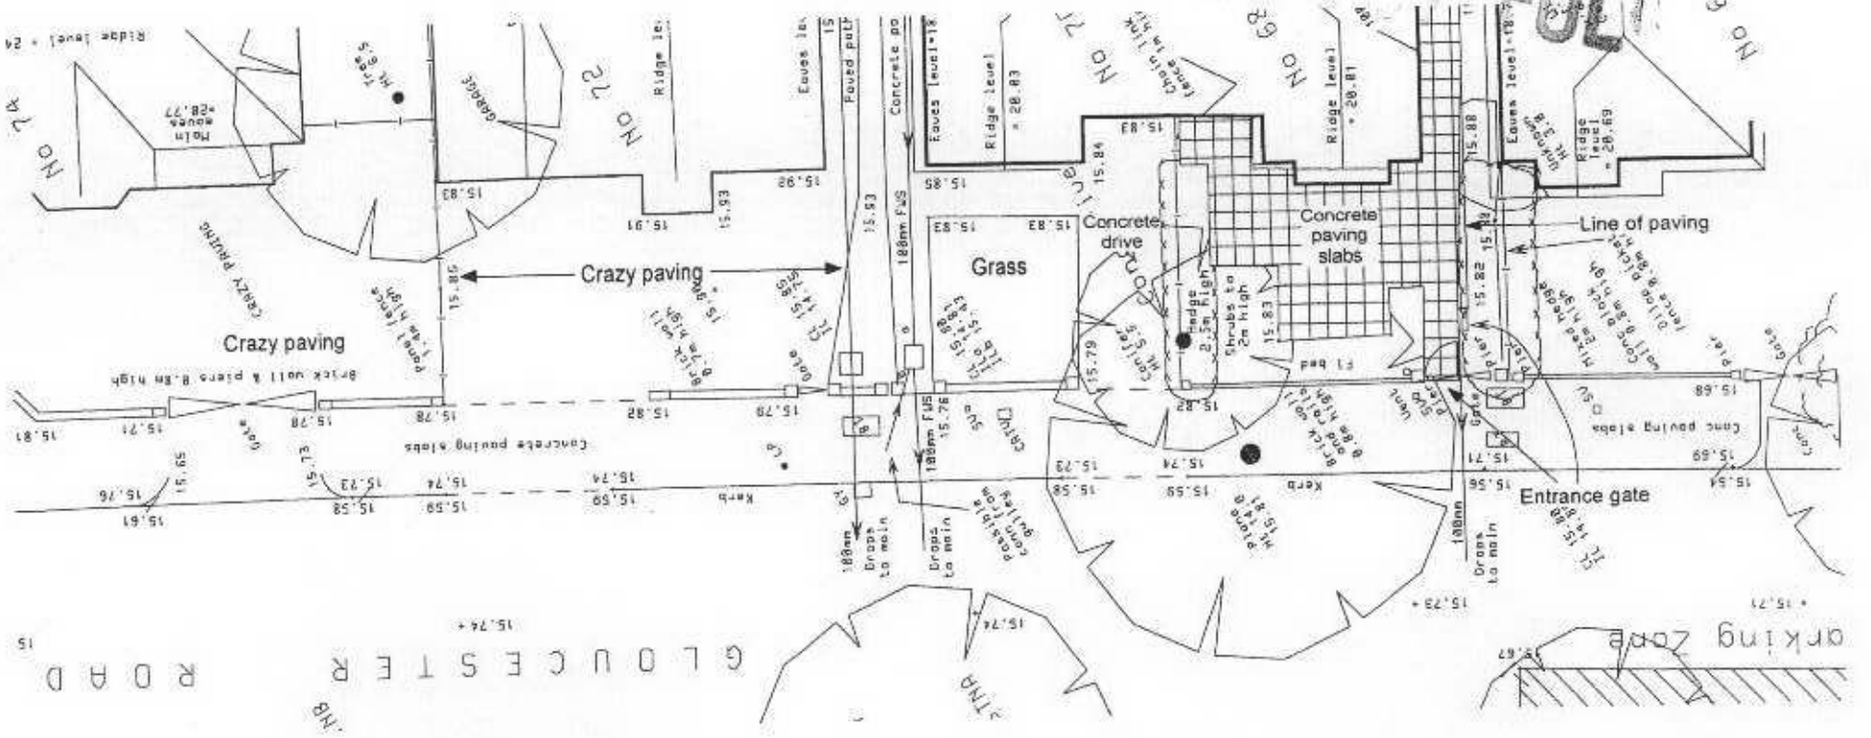

Toby Fletcher John Webb

3 Holly Road, Hampton, Middlesex, TW12 1QL