06/1963/GPC

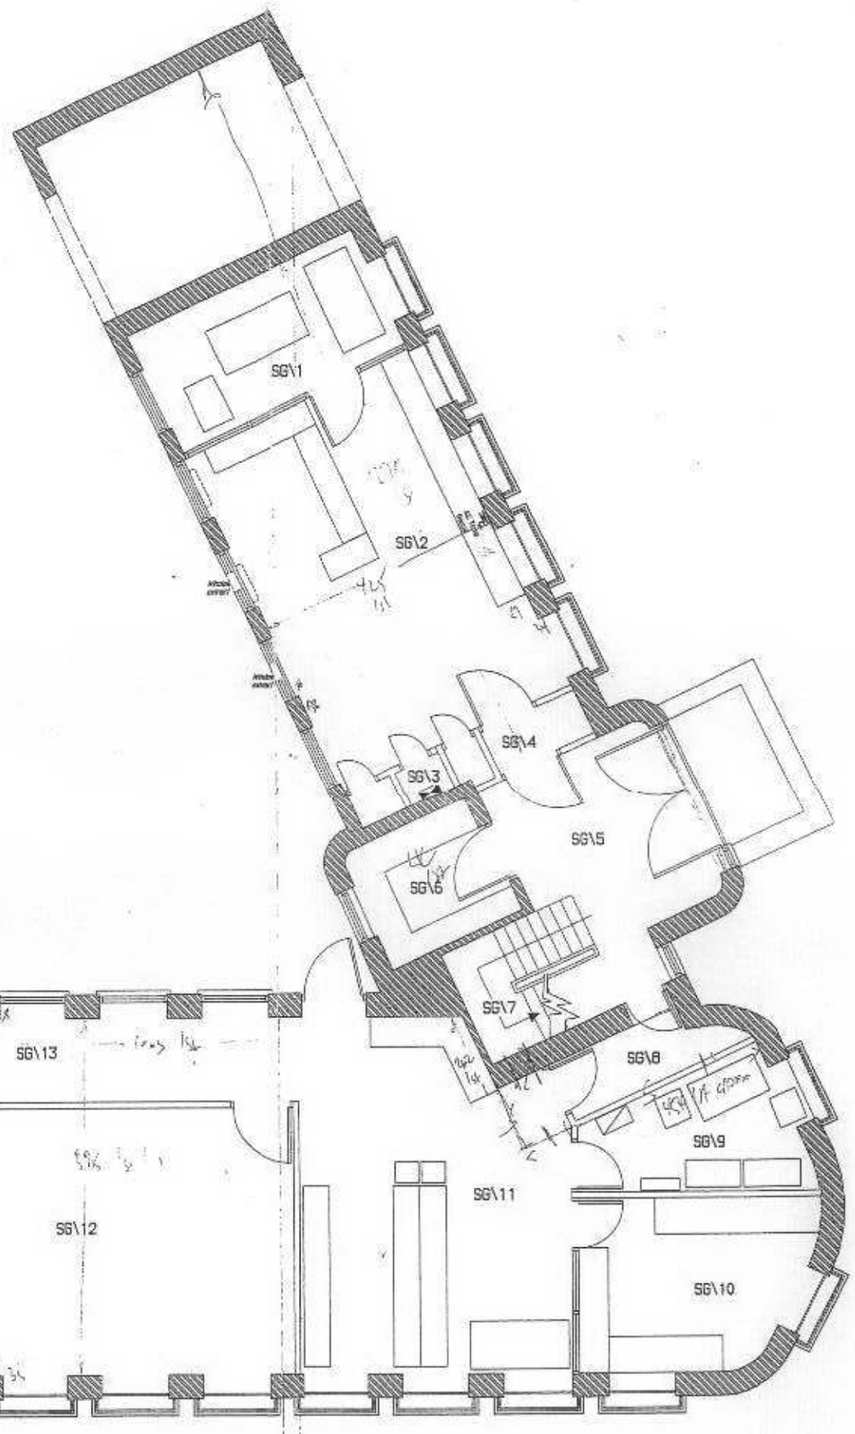

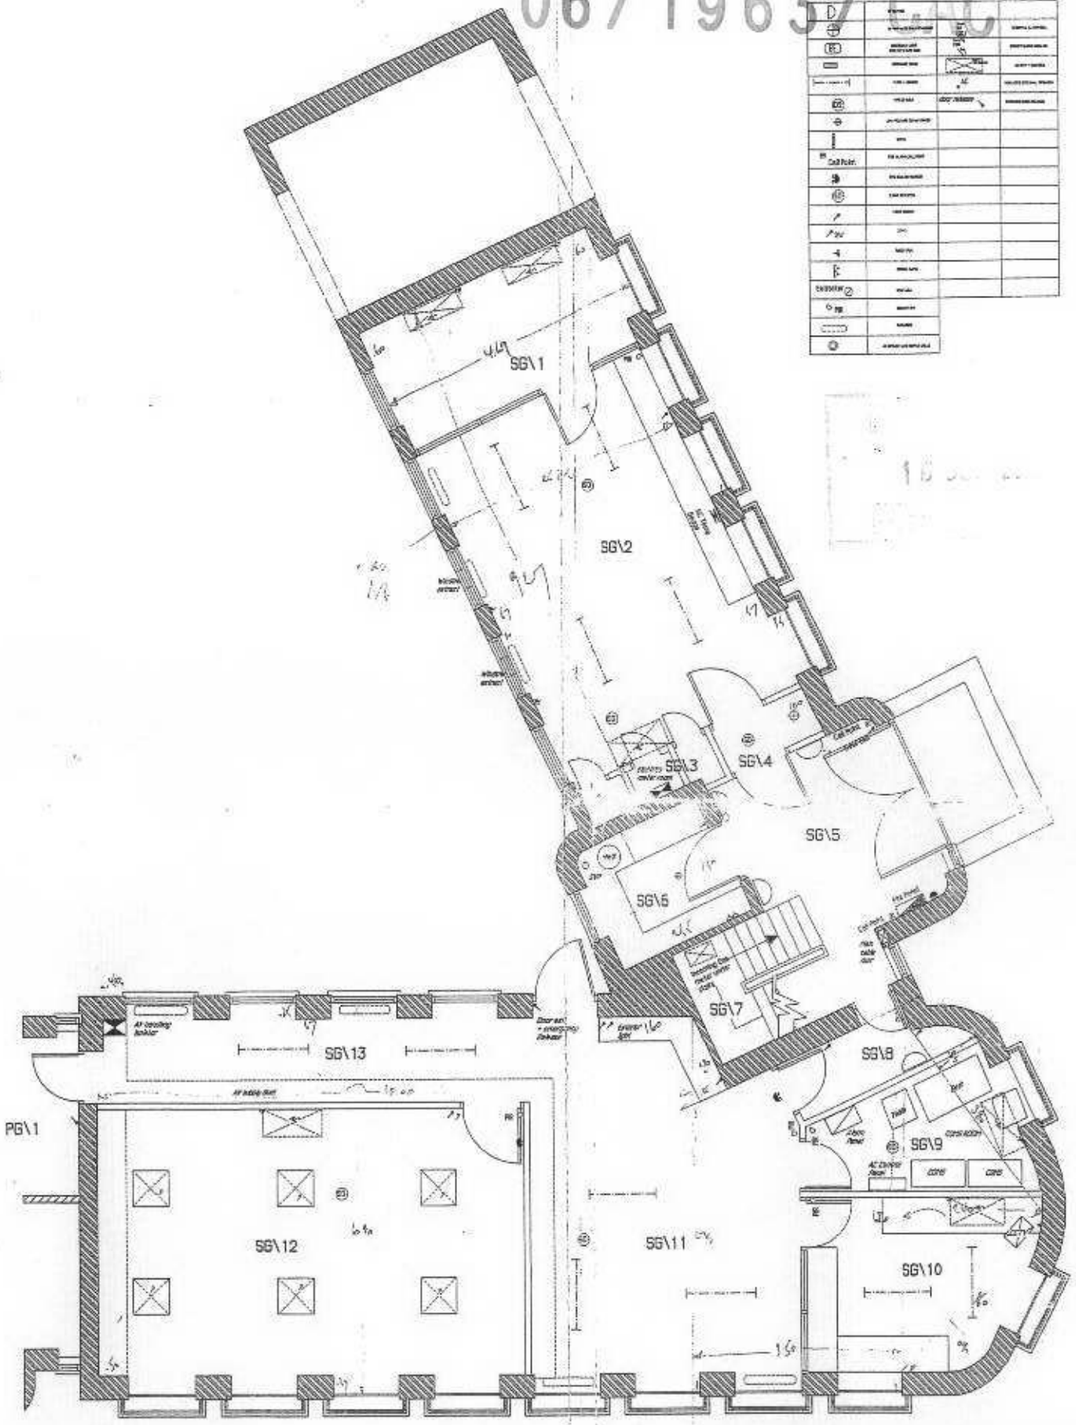

LEGEND

D			

Drawn By	MBD
Date	JANUARY 96
Scale	1:50
Plot Date	28 May 1996
File Name	
© copyright : MD DESIGN ASSOCIATES 1995	
Note: All dimensions must be checked on site and not scaled from this drawing.	

Client	PJB PUBLICATIONS LTD
Job Title	EXISTING BUILDINGS SURVEY SUFFIELD HOUSE
Drawing Title	GROUND FLOOR SURVEY SPACE PLANNING / MECHANICAL & ELECTRICAL
Dwg. No.	9B100/ 05
Issue	P

MD
DESIGN ASSOCIATES
Architects & Designers

34 Donnington Business
Reading Berkshire RG1 5LY
01189 594477