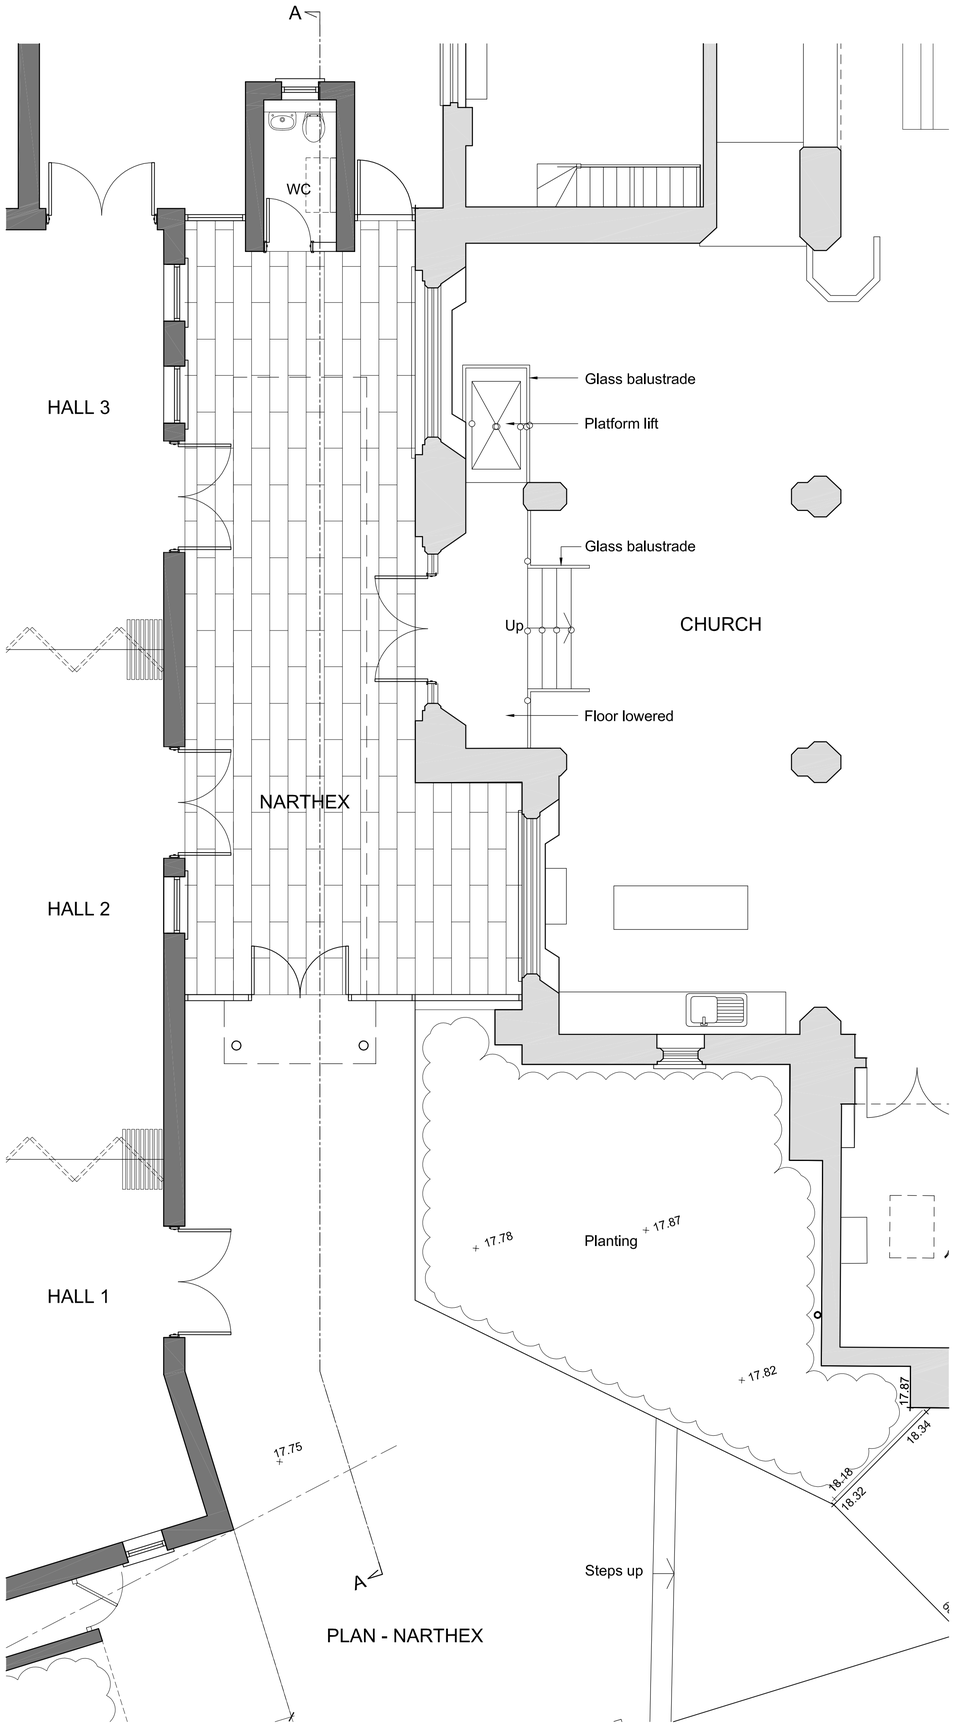

PLAN - NARTHEX

ALL SAINTS CHURCH

FRONT ELEVATION - NARTHEX

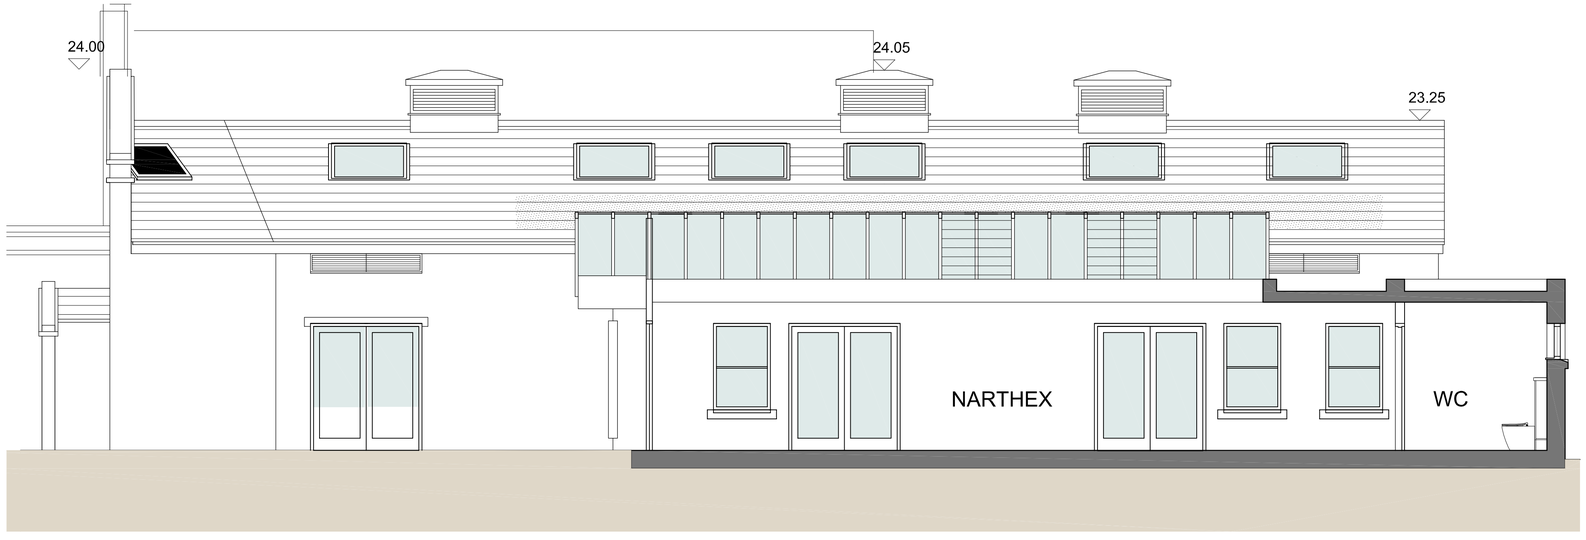

SECTIONAL ELEVATION A-A

date	rev	revision/author/checker	drawn MA	drawing	purpose of issue
			checked DL	ALL SAINTS' CHURCH THE AVENUE HAMPTON TW12 3RG	PLANNING
			scale 1:50@A1	project CHURCH HALL DEVELOPMENT - NARTHEX ENTRANCE DETAILS	drawing no L1137/2.1/21 rev
			date Dec2017		

Loxton & Associates 1 Morland Close Hampton Middlesex TW12 3YX 020 8941 5631

LOXTON & associates