0 1500 3000 4500 6000

Milimeters (mm)

Scale Bar

N

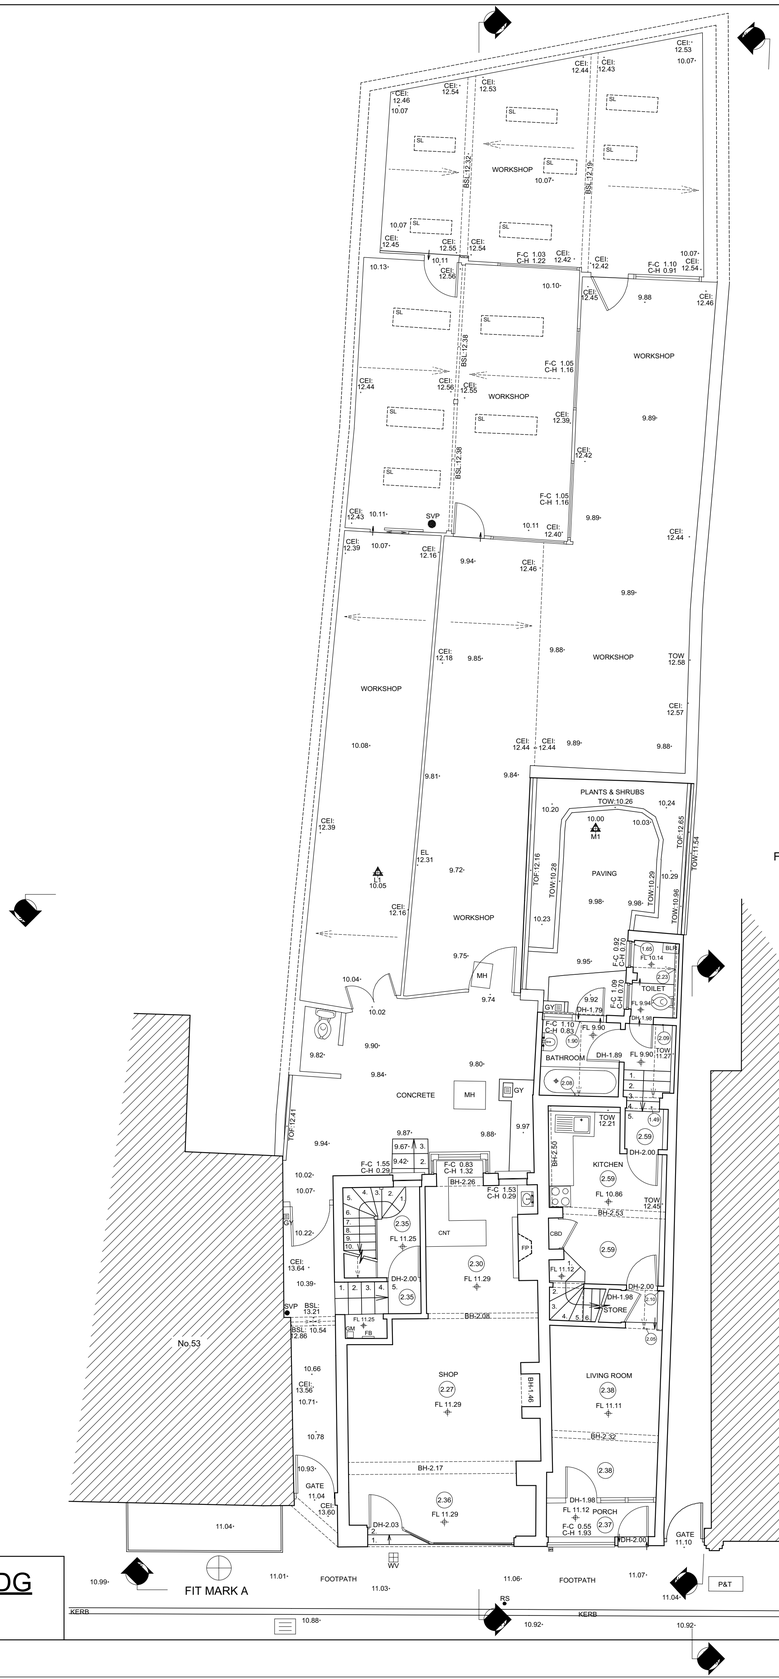
WORKSHOP
WORKSHOP
WORKSHOP
WORKSHOP
WORKSHOP
WORKSHOP
PLANTS & SHRUBS
TOW:10.26
PAVING
TOILET
BATHROOM
CONCRETE
KITCHEN
STORE
LIVING ROOM
SHOP
CNT
PORCH
No.53
Nos.59&61
FIT MARK A
FIT MARK B
FOOTPATH
FOOTPATH
FOOTPATH
FOOTPATH
KERB
KERB
KERB
P&T
GATE
GATE
SVP
RS
MH
MH
M1
L1
EL
SL
BSL: 13.32
BSL: 13.20
BSL: 12.96
BSL: 12.98
BSL: 13.21
BSL: 10.54
TOF: 12.16
TOW:10.28
TOW:10.29
TOW:10.96
TOF: 12.65
TOW:11.54
TOF: 12.41
BH-2.50
BH-2.26
BH-2.06
BH-2.40
BH-2.17
BH-2.55
BH-2.32
BH-2.00
BH-1.98
DH-1.79
DH-1.89
DH-2.00
DH-2.03
DH-1.98
F-C 1.03 C-H 1.22
F-C 1.10 C-H 0.91
F-C 1.05 C-H 1.16
F-C 1.05 C-H 1.16
F-C 1.55 C-H 0.29
F-C 0.83 C-H 1.32
F-C 1.53 C-H 0.29
F-C 1.10 C-H 0.83
F-C 0.92 C-H 0.92
F-C 1.00 C-H 0.92
F-C 0.55 C-H 1.93
FL 9.90
FL 9.94
FL 10.14
FL 10.86
FL 11.25
FL 11.29
FL 11.12
FL 11.29
FL 11.29
FL 11.25
FL 11.12
FL 11.11
TOW 12.21
TOW 12.45
TOW 12.58
TOW 11.27
TOF 12.41
SVP
OM
FB
WV
CEI: 12.53
CEI: 12.44
CEI: 12.43
CEI: 12.54
CEI: 12.53
CEI: 12.46
10.07
CEI: 12.45
CEI: 12.55
CEI: 12.54
CEI: 12.42
CEI: 12.42
CEI: 12.54
CEI: 12.46
CEI: 12.56
CEI: 12.55
CEI: 12.44
CEI: 12.39
CEI: 12.42
CEI: 12.43
CEI: 12.40
CEI: 12.44
CEI: 12.39
CEI: 12.16
CEI: 12.46
CEI: 12.18
CEI: 12.57
CEI: 12.44
CEI: 12.44
CEI: 12.39
EL 12.31
CEI: 12.16
CEI: 13.64
CEI: 13.56
CEI: 13.60
CEI: 12.16
10.05
10.00
10.03
10.20
10.24
10.29
10.23
9.98
9.95
10.04
10.02
9.74
9.90
9.82
9.84
9.80
9.97
9.88
9.87
9.94
10.02
10.07
10.22
10.39
10.66
10.71
10.78
10.93
10.08
9.81
9.84
9.72
9.75
10.13
10.10
9.88
9.89
9.89
9.89
9.88
9.94
9.85
9.88
10.11
10.11
9.89
10.07
10.07
10.07
10.11
9.67
9.42
11.04
11.04
10.88
10.92
10.92
11.01
11.03
11.06
11.07
11.08
11.07
11.06
11.09
10.99
11.10
2.35
2.30
2.35
2.27
2.38
2.36
2.37
2.38
2.59
2.59
2.59