0 1000 2000 3000 4000
Milimeters (mm)
Scale Bar

N

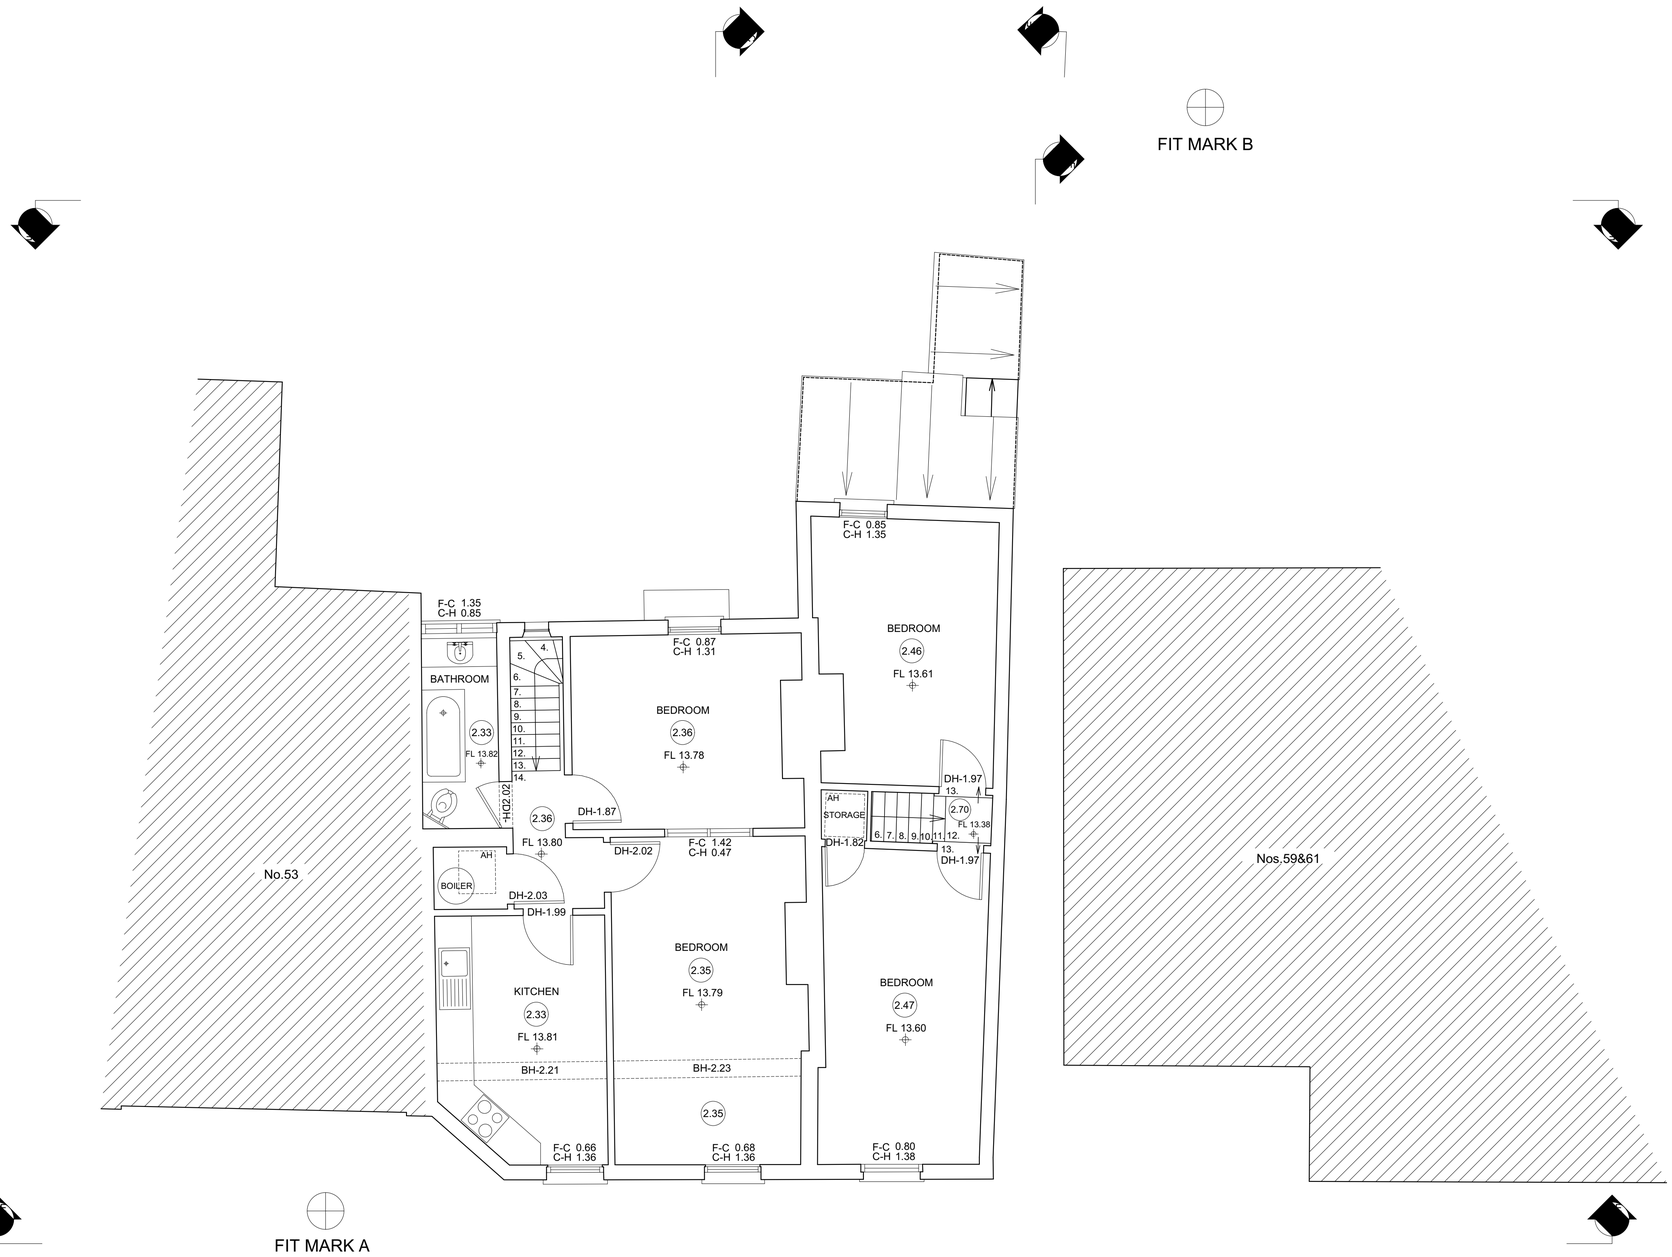


DO NOT SCALE FROM DRAWING
DO NOT RE-SCALE DRAWING
ALL DIMENSIONS TO BE CHECKED ON SITE

METRO PLANS SURVEYS

MEASURED BUILDING SURVEY

LEGEND

| | |
|---|---|
| F-C 0.00 | FLOOR TO CILL HEIGHT |
| C-H 0.00 | CILL TO HEAD HEIGHT |
| | FLOOR TO CEILING HEIGHT |
| FL 21.80 | FLOOR LEVEL |
| 0.00sp | SPRING HEIGHT |
| | SINGLE STEP HEIGHT |
| AH | ACCESS HATCH |
| AHL | ARCH HEAD LEVEL |
| BLR | BOILER |
| BOL | BOLLARD |
| BM | BENCHMARK |
| BSL | BEAM SOFFIT LEVEL |
| BSH | BEAM SOFFIT HEIGHT |
| CAB | CABINET |
| CATV | CABLE TV |
| CBD | CUPBOARD |
| CCTV | CCTV CAMERA |
| CL | CEILING LEVEL |
| CNT | COUNTER |
| CH | CEILING HATCH |
| CL | CEILING LIGHT |
| CV | CEILING VENT |
| DH | DOOR HEIGHT |
| EAVE 00.00 | EAVE LEVEL |
| EM | ELECTRIC METER |
| EP | ELECTRICAL POLE |
| FC | FALSE CEILING |
| FP | FIRE PLACE |
| FB | FUSE BOARD |
| FA | FIRE ALARM |
| FI | FIRE INDICATOR |
| FE | FIRE EXTINGUISHER |
| GM | GAS METER |
| GP | GATE POST |
| GV | GAS VALVE |
| GY | GULLY |
| IC | INSPECTION CHAMBER |
| KI | STORM WATER INLET |
| LP | LAMP POST |
| MH | MANHOLE |
| -CL | COVER LEVEL |
| -IL | INVERT LEVEL |
| OHC | OVER HEAD CABLE |
| OHO | OVERHANG |
| | POLE |
| PAR 00.00 | PARAPET LEVEL |
| P&T | POST & TELECOM |
| PS | POWER SUPPLY |
| RAD | RADIATOR |
| RE | RODDING EYE |
| RS | ROAD SIGN |
| RWP | RAIN WATER PIPE |
| RIDGE 00.00 | RIDGE LEVEL |
| SLV | SHELVING |
| SL | SKYLIGHT |
| SV | STOP VALVE |
| SVP | SOIL VENT PIPE |
| SUS | SUSPENDED CEILING |
| SW | SWITCH |
| ToF 00.00 | TOP OF FENCE |
| ToW 00.00 | TOP OF WALL |
| TP | TELEPHONE POLE |
| WH | WATER HEATER |
| WM | WATER MAIN |
| WT | WATER TANK |
| WV | WATER VALVE |
| WL | WALL LAMP |
| WS | WORK SURFACE |
| BM 10.00 | SURVEY STATION |
| | TREE DECIDUOUS- trunk (T) spread (S) height (H) |
| | TREE CONIFEROUS- trunk (T) spread (S) height (H) |
| | BUSH |
| | ELECTRICAL LAYOUT |
| | SINGLE SOCKET |
| | DOUBLE SOCKET |
| | TELECOM |
| | TV |
| | ALARM |
| | LIGHTING |
| | UPLIGHT |
| | SINGLE SWITCH |
| | DOUBLE SWITCH |

NOTES

All levels to arbitrary datum
-

| | | | |
|---|---|---|---|
| - | - | - | - |
| - | - | - | - |
| - | - | - | - |
| - | - | - | - |
| - | FULL ISSUE | 06/02/2017 | DC |


METRO PLANS
207-211 THE VALE
ACTON
LONDON W3 7QS
TEL NO. + 44 (0) 20 8741 4699
FAX NO. + 44 (0) 20 8741 6442
EMAIL: info@metroplans.com
WEB: www.metroplans.com
LAND & MEASURED BUILDING SURVEYS


CLIENT
HARPUR DEARDEN

PROJECT
Nos.55-57 HIGH STREET, KT1 4DG

SURVEY TYPE
FLOOR PLAN

| | | | |
|---|---|---|---|
| Drawn by | LZ | Scale | 1:50 A1 |
| Checked by | DC | Job No. | 3837 |
| Date | FEB 2017 | Dwg No. | 3837-03 |

# Nos.55-57 HIGH STREET, HAMPTON WICK, KT1 4DG
# FIRST FLOOR PLAN