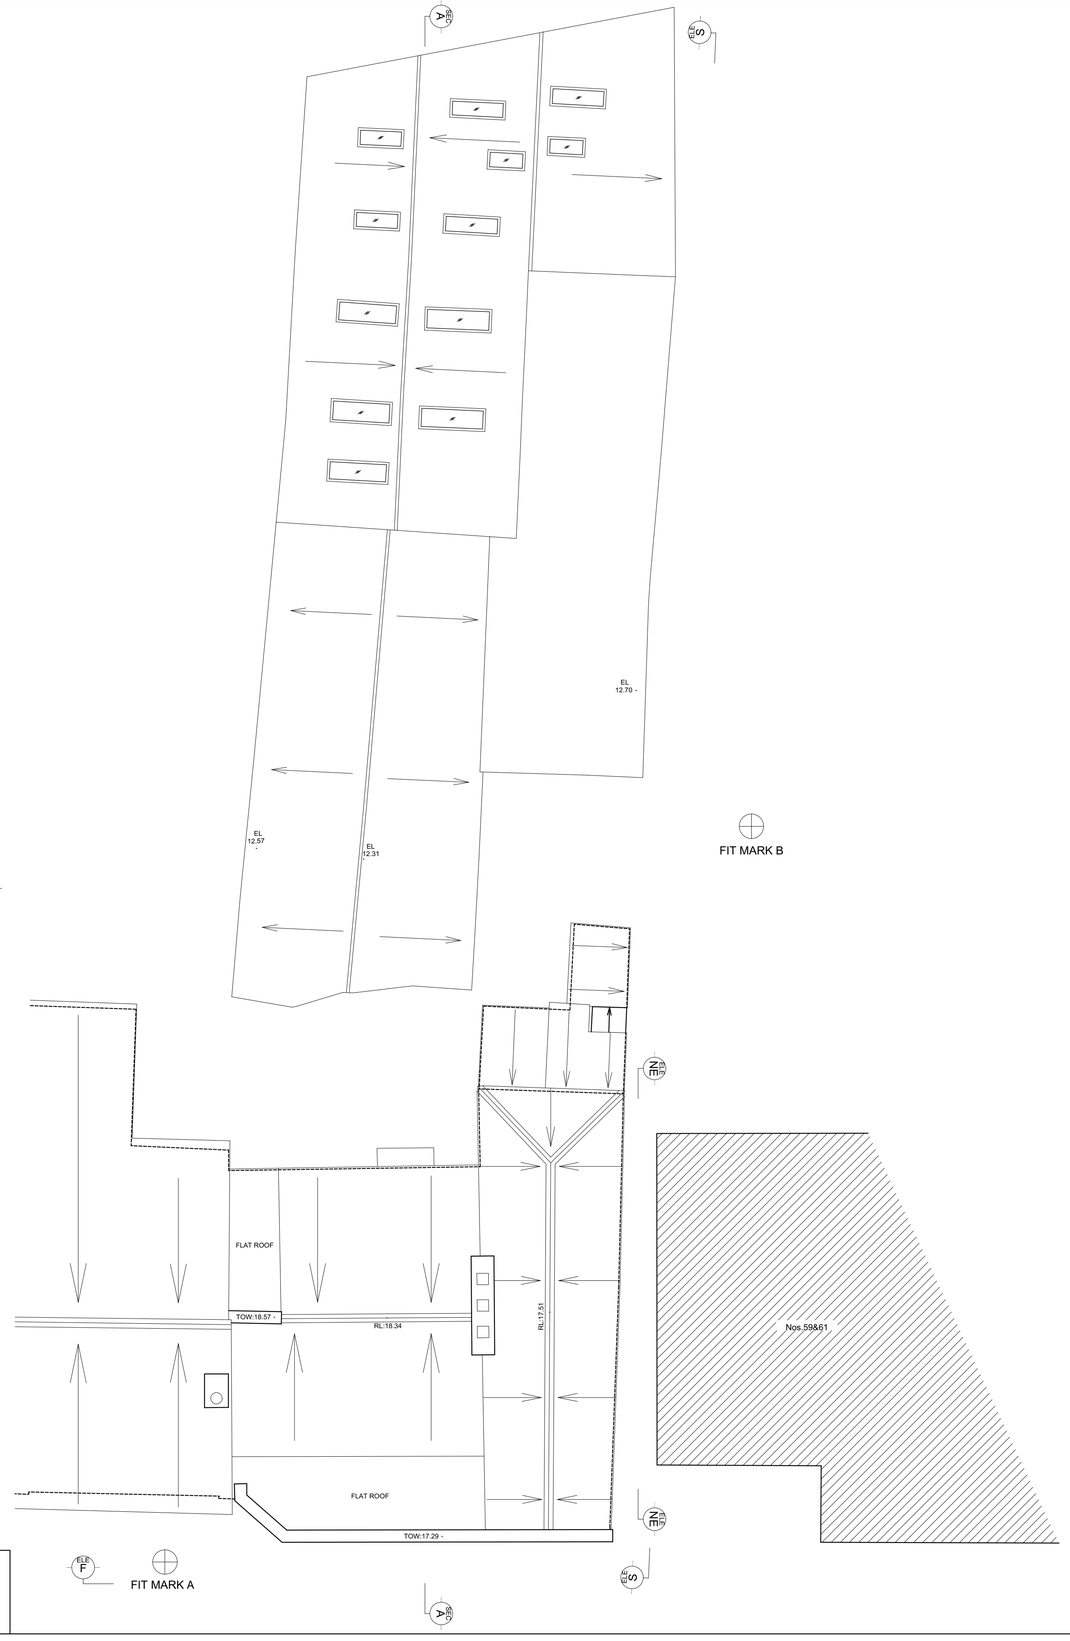

Nos.55-57 HIGH STREET, HAMPTON WICK, KT1 4DG
ROOF PLAN

DO NOT SCALE FROM DRAWING
DO NOT RE-SCALE DRAWING
ALL DIMENSIONS TO BE CHECKED ON SITE

METRO PLANS SURVEYS	
MEASURED BUILDING SURVEY	
LEGEND	
F-C 0.00	FLOOR TO CILL HEIGHT
C-H 0.00	CILL TO HEAD HEIGHT
	FLOOR TO CEILING HEIGHT
FL 21.80	FLOOR LEVEL
0.00sp	SPRING HEIGHT
	SINGLE STEP HEIGHT
AH	ACCESS HATCH
AHL	ARCH HEAD LEVEL
BLR	BOILER
BOL	BOLLARD
BM	BENCHMARK
BSL	BEAM SOFFIT LEVEL
BSH	BEAM SOFFIT HEIGHT
CAB	CABINET
CATV	CABLE TV
CBD	CUPBOARD
CCTV	CCTV CAMERA
CL	CEILING LEVEL
CNT	COUNTER
CH	CEILING HATCH
CL	CEILING LIGHT
CV	CEILING VENT
DH	DOOR HEIGHT
EAVE 00.00	EAVE LEVEL
EM	ELECTRIC METER
EP	ELECTRICAL POLE
FC	FALSE CEILING
FP	FIRE PLACE
FB	FUSE BOARD
FA	FIRE ALARM
FI	FIRE INDICATOR
FE	FIRE EXTINGUISHER
GM	GAS METER
GP	GATE POST
GV	GAS VALVE
GY	GULLY
IC	INSPECTION CHAMBER
XI	STORM WATER INLET
LP	LAMP POST
MH	MANHOLE
-CL-	COVER LEVEL
-IL-	INVERT LEVEL
OHC	OVER HEAD CABLE
OHG	OVERHANG
P	POLE
PAR 00.00	PARAPET LEVEL
P&T	POST & TELECOM
PS	POWER SUPPLY
RAD	RADIATOR
RE	RODDING EYE
RS	ROAD SIGN
RWP	RAIN WATER PIPE
RIDGE 00.00	RIDGE LEVEL
SLV	SHELVING
SL	SKYLIGHT
SV	STOP VALVE
SVP	SOIL VENT PIPE
SUS	SUSPENDED CEILING
SW	SWITCH
TofF 00.00	TOP OF FENCE
ToW 00.00	TOP OF WALL
TP	TELEPHONE POLE
WH	WATER HEATER
WM	WATER MAIN
WT	WATER TANK
WV	WATER VALVE
WL	WALL LAMP
WS	WORK SURFACE
BM 12.80	SURVEY STATION
	TREE DICIDUOUS: trunk (T): spread (S): height (H):
	TREE CONIFEROUS: trunk (T): spread (S): height (H):
	BUSH
ELECTRICAL LAYOUT	
	SINGLE SOCKET
	DOUBLE SOCKET
	TELECOM
	TV
	ALARM
	LIGHTING
	UPLIGHT
	SINGLE SWITCH
	DOUBLE SWITCH

NOTES

All levels to arbitrary datum
-

-	-	-	-
-	-	-	-
-	-	-	-
-	-	-	-
-	FULL ISSUE	06/02/2017	DC

METRO PLANS
207-211 THE VALE
ACTON
LONDON W3 7QS
TEL NO. + 44 (0) 20 8741 4699
FAX NO. + 44 (0) 20 8741 6442
EMAIL: info@metroplans.com
WEB: www.metroplans.com
LAND & MEASURED BUILDING SURVEYS

CLIENT
HARPUR DEARDEN

PROJECT
Nos.55-57 HIGH STREET, KT1 4DG

SURVEY TYPE
ROOF PLAN

Drawn by	LZ	Scale	1:75 A1
Checked by	DC	Job No.	3837
Date	FEB 2017	Dwg No.	3837-04