


SECTION A_A

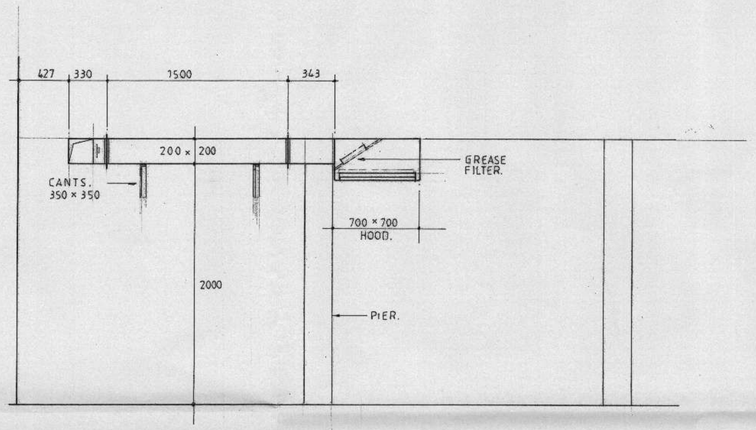


SECTION B – B




SECTION C – C

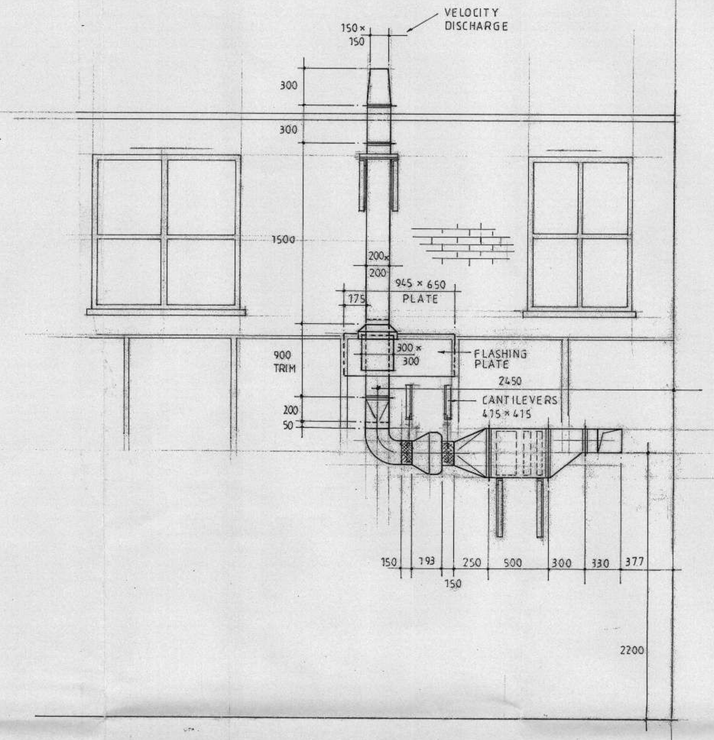


SECTION A_A

SECTION B – B

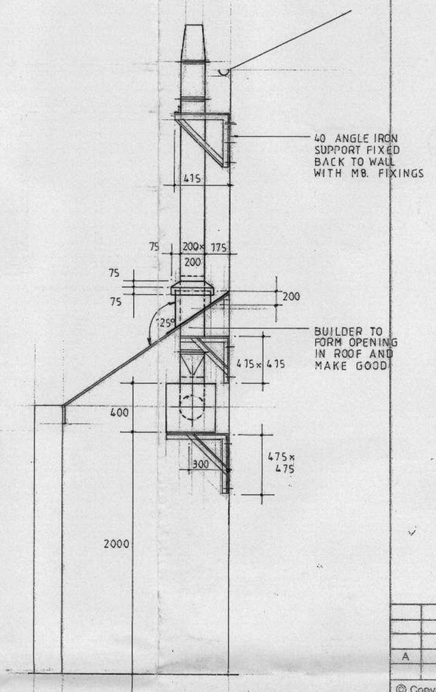


SECTION C – C

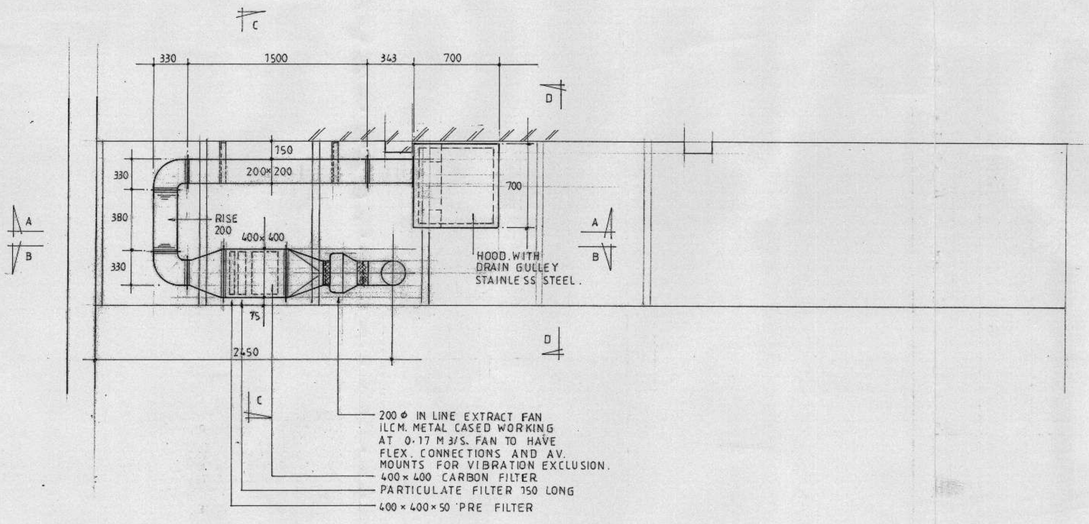SECTION D – D

NOTES:

All dimensions must be checked on site and not scaled from this drawing.
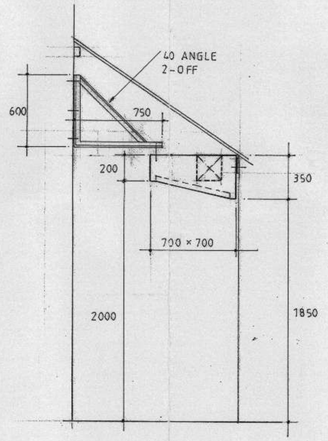
| | | |
|---|---|---|
| | | |
| | | |
| | | |
| A | | |
| | Date | Revisions |

© Copyright

DEPTFORD SHEETMETAL. 0208 694 6222
210/212 EDWARD ST
LONDON SE8 5HD
info@deptfordsheetmetal.com

Client

ANNA BAGHARI.

Job Title

48 WHITE HART LANE.
LONDON SW13 0PZ

Drawing Title

PROPOSED COOKER HOOD AND EXTRACT DUCTWORK.

Scale 1:25

Date JULY 06 | Drawn by KCR

Drg. No. 5657/1 | Rev.

A PRODUCT OF THE UNO RANGE - ARCHITECT CAT. No. 7311

594 x 841mm A1