06/2176/FUL

RECEIVED
- 6 SEP 2006
PLANNING

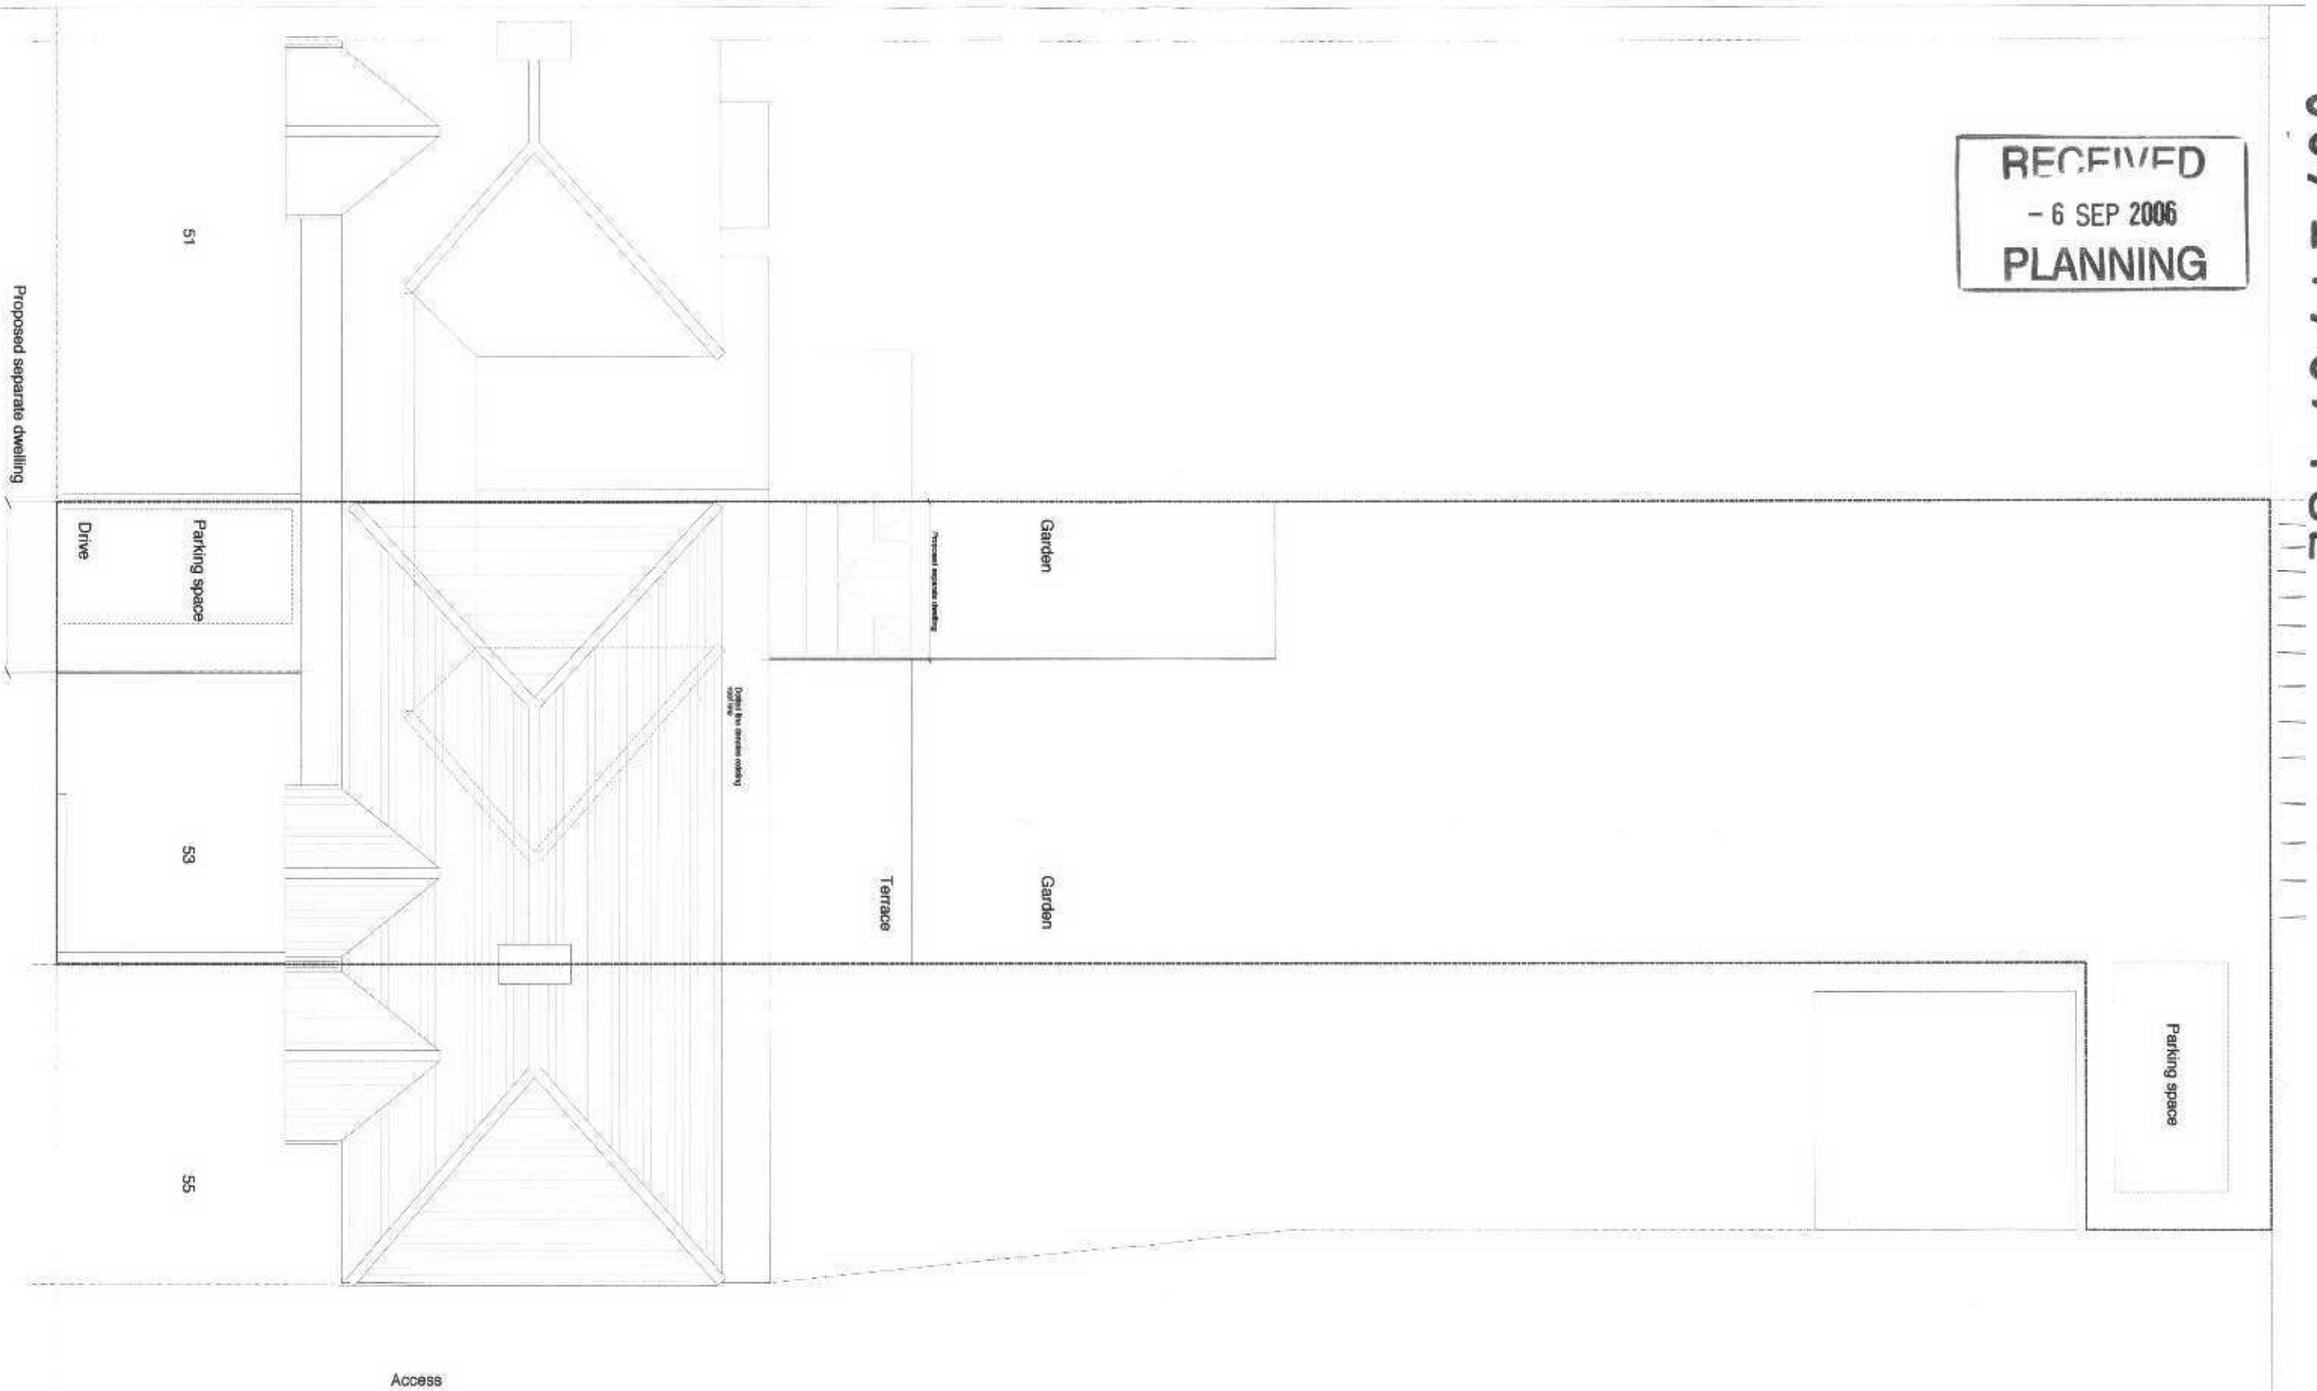

SWArchitects
118 Creekway Putney London SW15 3DD
Tel/Fax: 020 8879 3535
Email: swarchitects@ttbs.com
web: http://www.swarchitects.org

This drawing is not to be scaled. All dimensions are to be checked on site before production or work begins immediately on site. Any discrepancies to be notified to SW Architectural Services. © SW Architects Ltd

Client	Mr. Keith Warren	Status	Planning Application
Project	53 Jubilee Avenue London TW2 6JA	Scale	Not to scale
		Date	14/06/06
Title	SitePlan	Drawing No.	0652/PL/001
		Revision	A

Rev.	Notes	Date	Rev.	Notes	Date	Rev.	Notes
/	Issued for Planning consent	27/06/06					
A	Planning drawings revised	04/09/06					