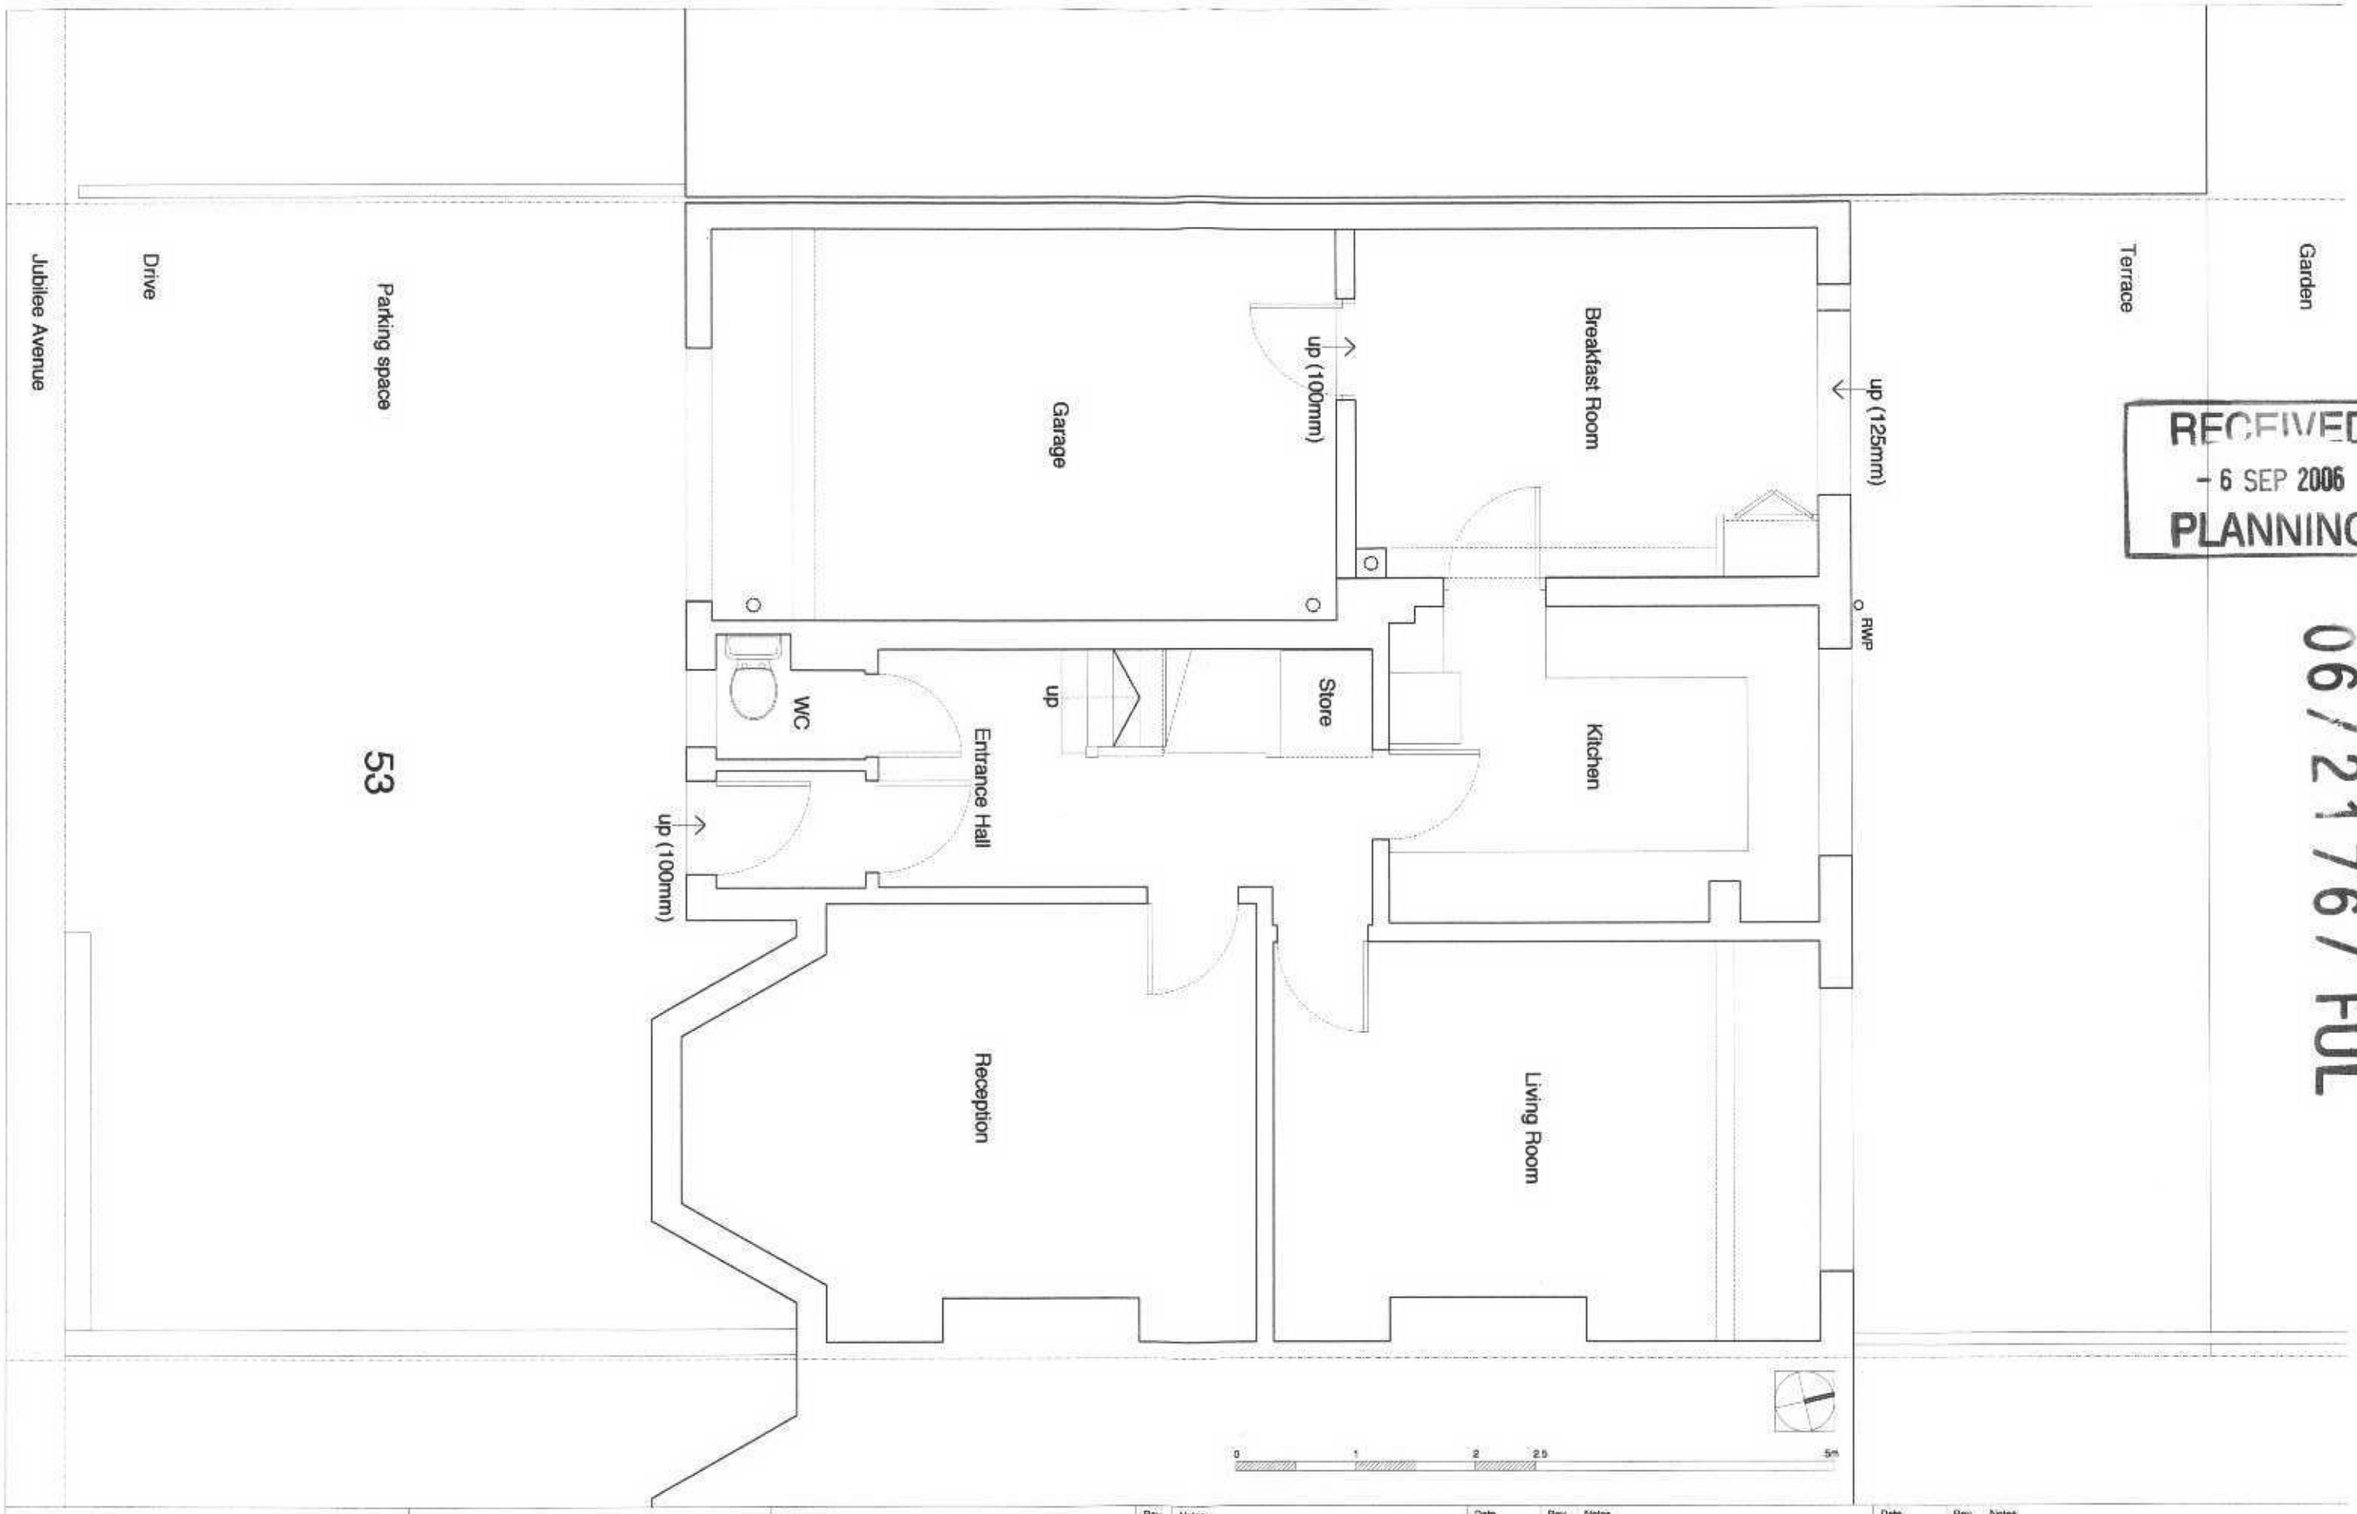

RECEIVED
- 6 SEP 2006
PLANNING

06 / 2176 / FUL

SWArchitects

118 Creekway Putney London SW15 5DD

Tel/Fax: 020 8874 2828
Email: swarchitects@2ya.com
web: http://www.swarchitects.org

The drawing is not to be scaled. All dimensions are to be checked on site before production or work begins immediately on site. Any discrepancies to be notified to SW Architects Services. © SW Architects Ltd

Client	Mr. Keith Warren	Status	Planning Application
Project	53 Jubilee Avenue London TW2 6JA	Scale	1:50 @ A3
		Date	14/06/06
Title	Existing Ground Floor Plan	Drawing No.	0652/PL/002
		Revision	A

Rev.	Notes	Date	Rev.	Notes	Date	Rev.	Notes
/	Issued for Planning consent	27/06/06					
A	Planning drawings revised	04/09/06					