Accomodation	
Kitchen	10.61 sq.m
Living / Dining	14.10 sq.m
Bed 1	11.78 sq.m
Bathroom	7.65 sq.m
Total Area GIA	55.25 sq.m

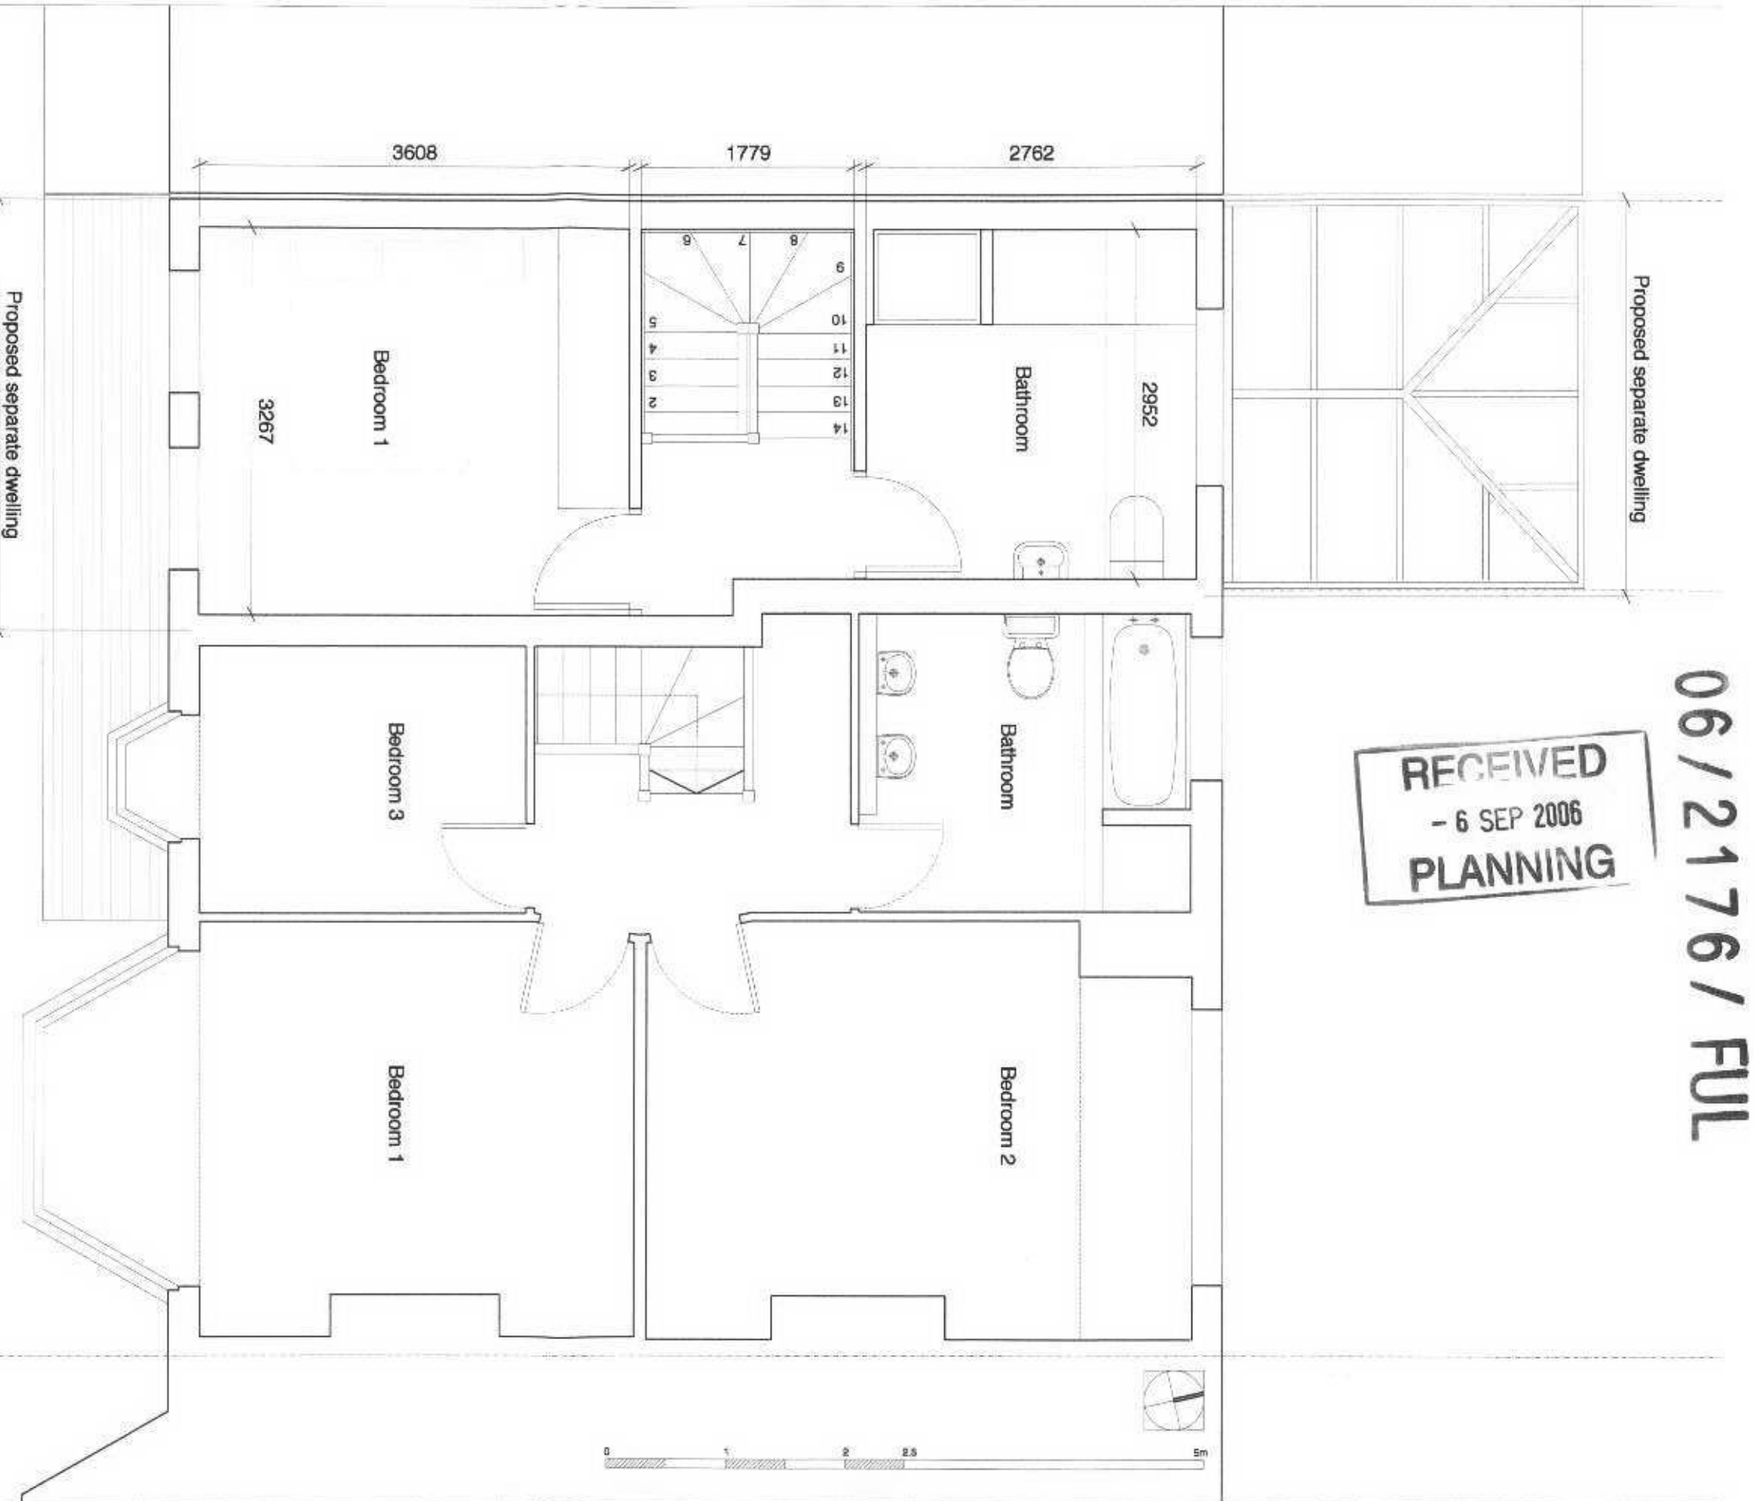

06 / 2176 / FUL

RECEIVED
- 6 SEP 2006
PLANNING

SWArchitects

119 Chiswick Putney London SW15 6DD

Tel/Fax: 020 8878 2636
Email: swarchitects@tiscali.co.uk
web: http://www.swarchitects.org

This drawing is not to be scaled. All dimensions are to be checked on site before production or work begins immediately on site. Any discrepancies to be notified to SW Architectural Services. © SW Architects Ltd

Client	Mr. Keith Warren	Status	Planning Application
Project	53 Jubilee Avenue London TW2 6JA	Scale	1:50 @ A3
		Date	14/06/06
Title	Proposed First Floor Plan	Drawing No.	0652/PL/008
		Revision	A

Rev.	Notes	Date	Rev.	Notes	Date	Rev.	Notes
/	Issued for Planning consent	27/06/06					
A	Planning drawings revised	04/09/06					