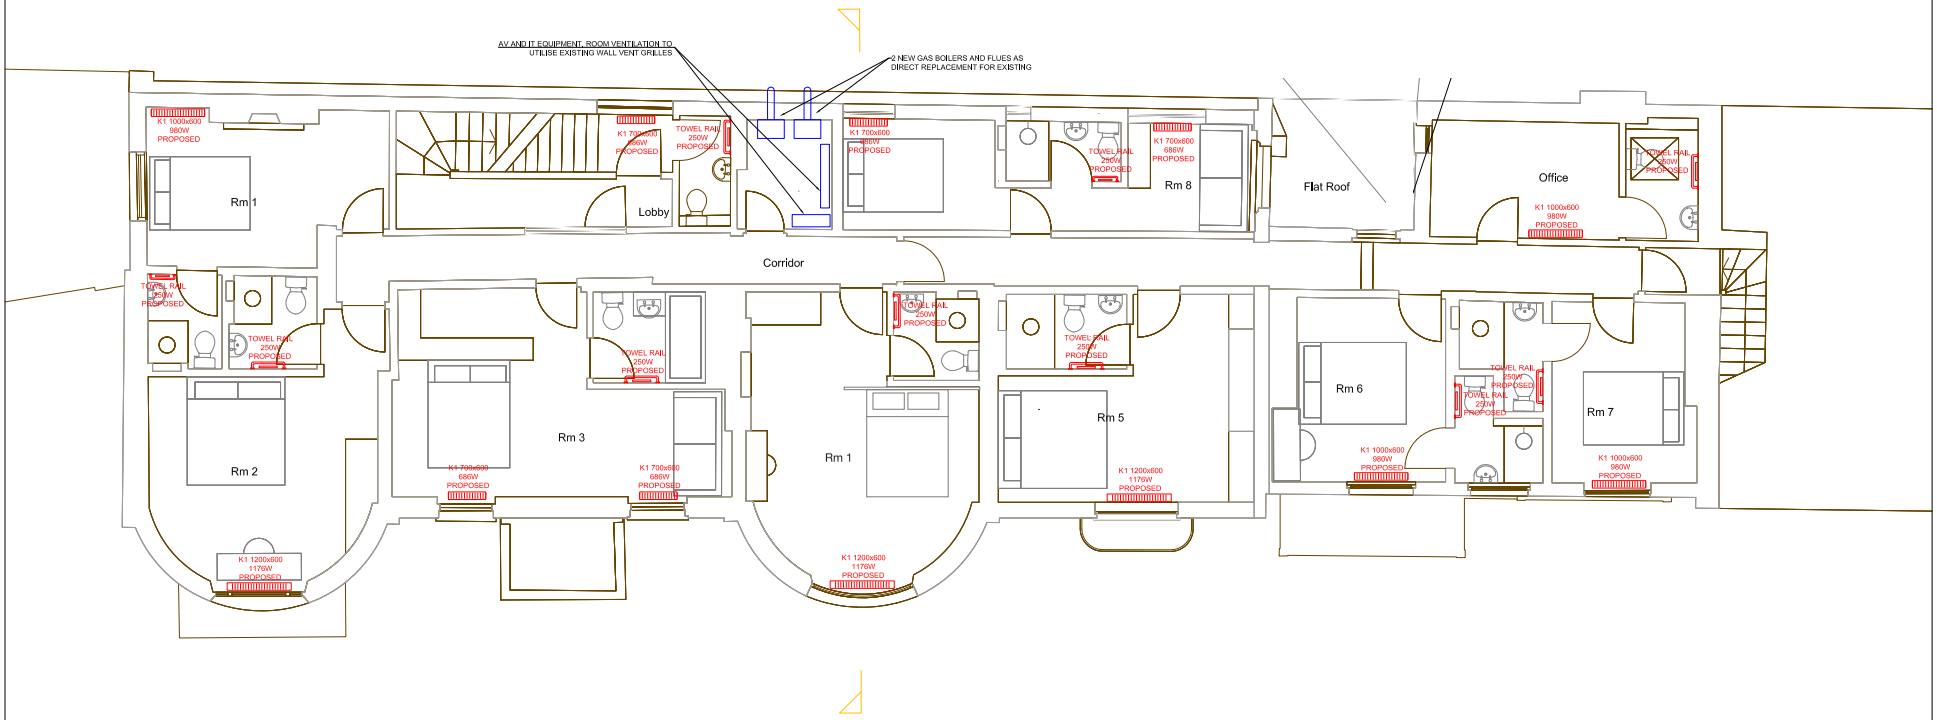

FIRST FLOOR

PLANNING INFORMATION
FIRST FLOOR WORKS

1) SERVICES AND EQUIPMENT INSTALLATION OR REPLACEMENT AS ABOVE
2) REPLACEMENT OF EXISTING ELECTRICAL WIRING THROUGHOUT. CABLING TO RUN IN EXISTING CABLE WAYS, NOTCHING ANDS CUTS OUT IN JOISTING
3) REPLACEMENT OF ALL EXISTING HEATING LTHW, DHWS, CWS, MCWS PIPEWORK - ALL NEW PIPES TO RUN IN EXISTING NOTHING AND CUT OUTS WHERE REQUIRED
4) NEW SANITARY WARE TO CONNECT TO EXISTING MAIN SOIL PIPE RUNS
5) LIKE FOR LIKE REPLACEMENT OF SANITARY EXTRACT FANS TO RUN TO EXISTING DUCT POSITIONS

NOTES

1) DRAWINGS TO BE READ IN CONJUNCTION WITH SPECIFICATION, ARCHITECT DRAWINGS AND SPECIFICATION AND STRUCTURAL ENGINEERS DRAWINGS

2) DO NOT SCALE FROM THIS DRAWING - ALL DIMENSIONS TO BE CHECKED ON SITE.

REV.	DESCRIPTION	DRAWN / INITIAL	CHECKED / DATE	APPROVED / DATE
	stud removed room 1		04.07.2018	
-	INITIAL ISSUE		27.03.2018	

WERNINCK BUILDING SERVICES
MECHANICAL&ELECTRICAL DESIGN SERVICES
12 Grosvenor Rise East
London, E17 9LB
Telephone: 020 8520 8862
078 0873 4505
e-mail: INFO@WERNINCK.CO.UK

Project title
PLANNING INFORMATION
KINGS ARMS
LONDON

Drawing title
FIRST FLOOR
PLANNING INFORMATION
M&E NOTES FOR PLANNING

Scale	Date
1:50@A1	04JUL.2018
Drawing No.	Revision
WBS.KA.P03	1