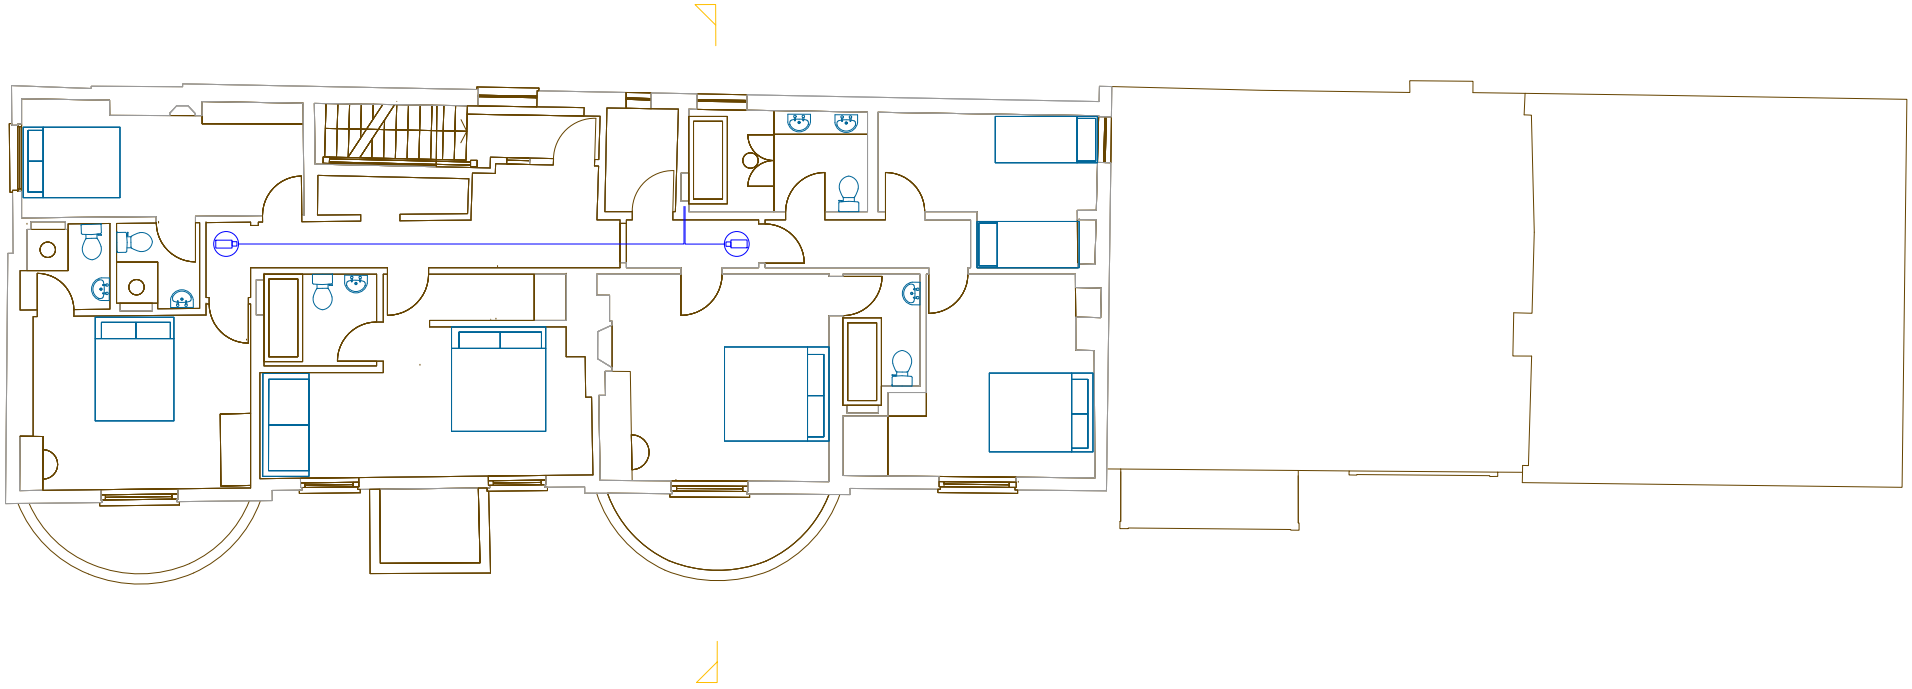

General Notes

CCTV System

External Dome Camera

Internal Dome Camera

NVR Network Video Recorder

SITEPLAN

- FOR APPROVAL -

-	-	-	-	-
-	-	-	-	-
BH	RW	02	Revised Design for Approval	19.04.18
BH	RW	01	Design for Approval	25.01.18
Rev	Rev	Rev	Reason for change	Date

Client Name and Address
TY Danjuma Family Office Ltd
The Furlongs
Esher

KT10 9AA

Project Name and Address
The Kings Arms Hotel
2 Lion Gate
Hampton Court Road

KT8 9DD

Drawing Title:
The Kings Arms Hotel
Second Floor CCTV

Drawing Ref: BH-TKA-CCTV-2F-02

Scale: N/A Rev: 02

Date: 19 April '18

Project Ref: WF19158

Drawn By: B. Howley

Checked By: R. Wilkins

mrfs GROUP
Audio Visual, Fire & Security Engineering Consultants
Unit 1 Lighton Road, Unit 4 Elm Grove
Kingston Upon Thames
Tel: 0 20 8 10 1
Tel: 0 20 8 10 1 0 1 1

THE DRAWING IS SUBJECT TO COPYRIGHT & REMAINS THE PROPERTY OF MRFS GROUP. IT MUST NOT BE RE-PRODUCED, EITHER PARTIALLY OR FULLY, WITHOUT THE WRITTEN CONSENT OF MRFS GROUP.