Do not scale from this drawing

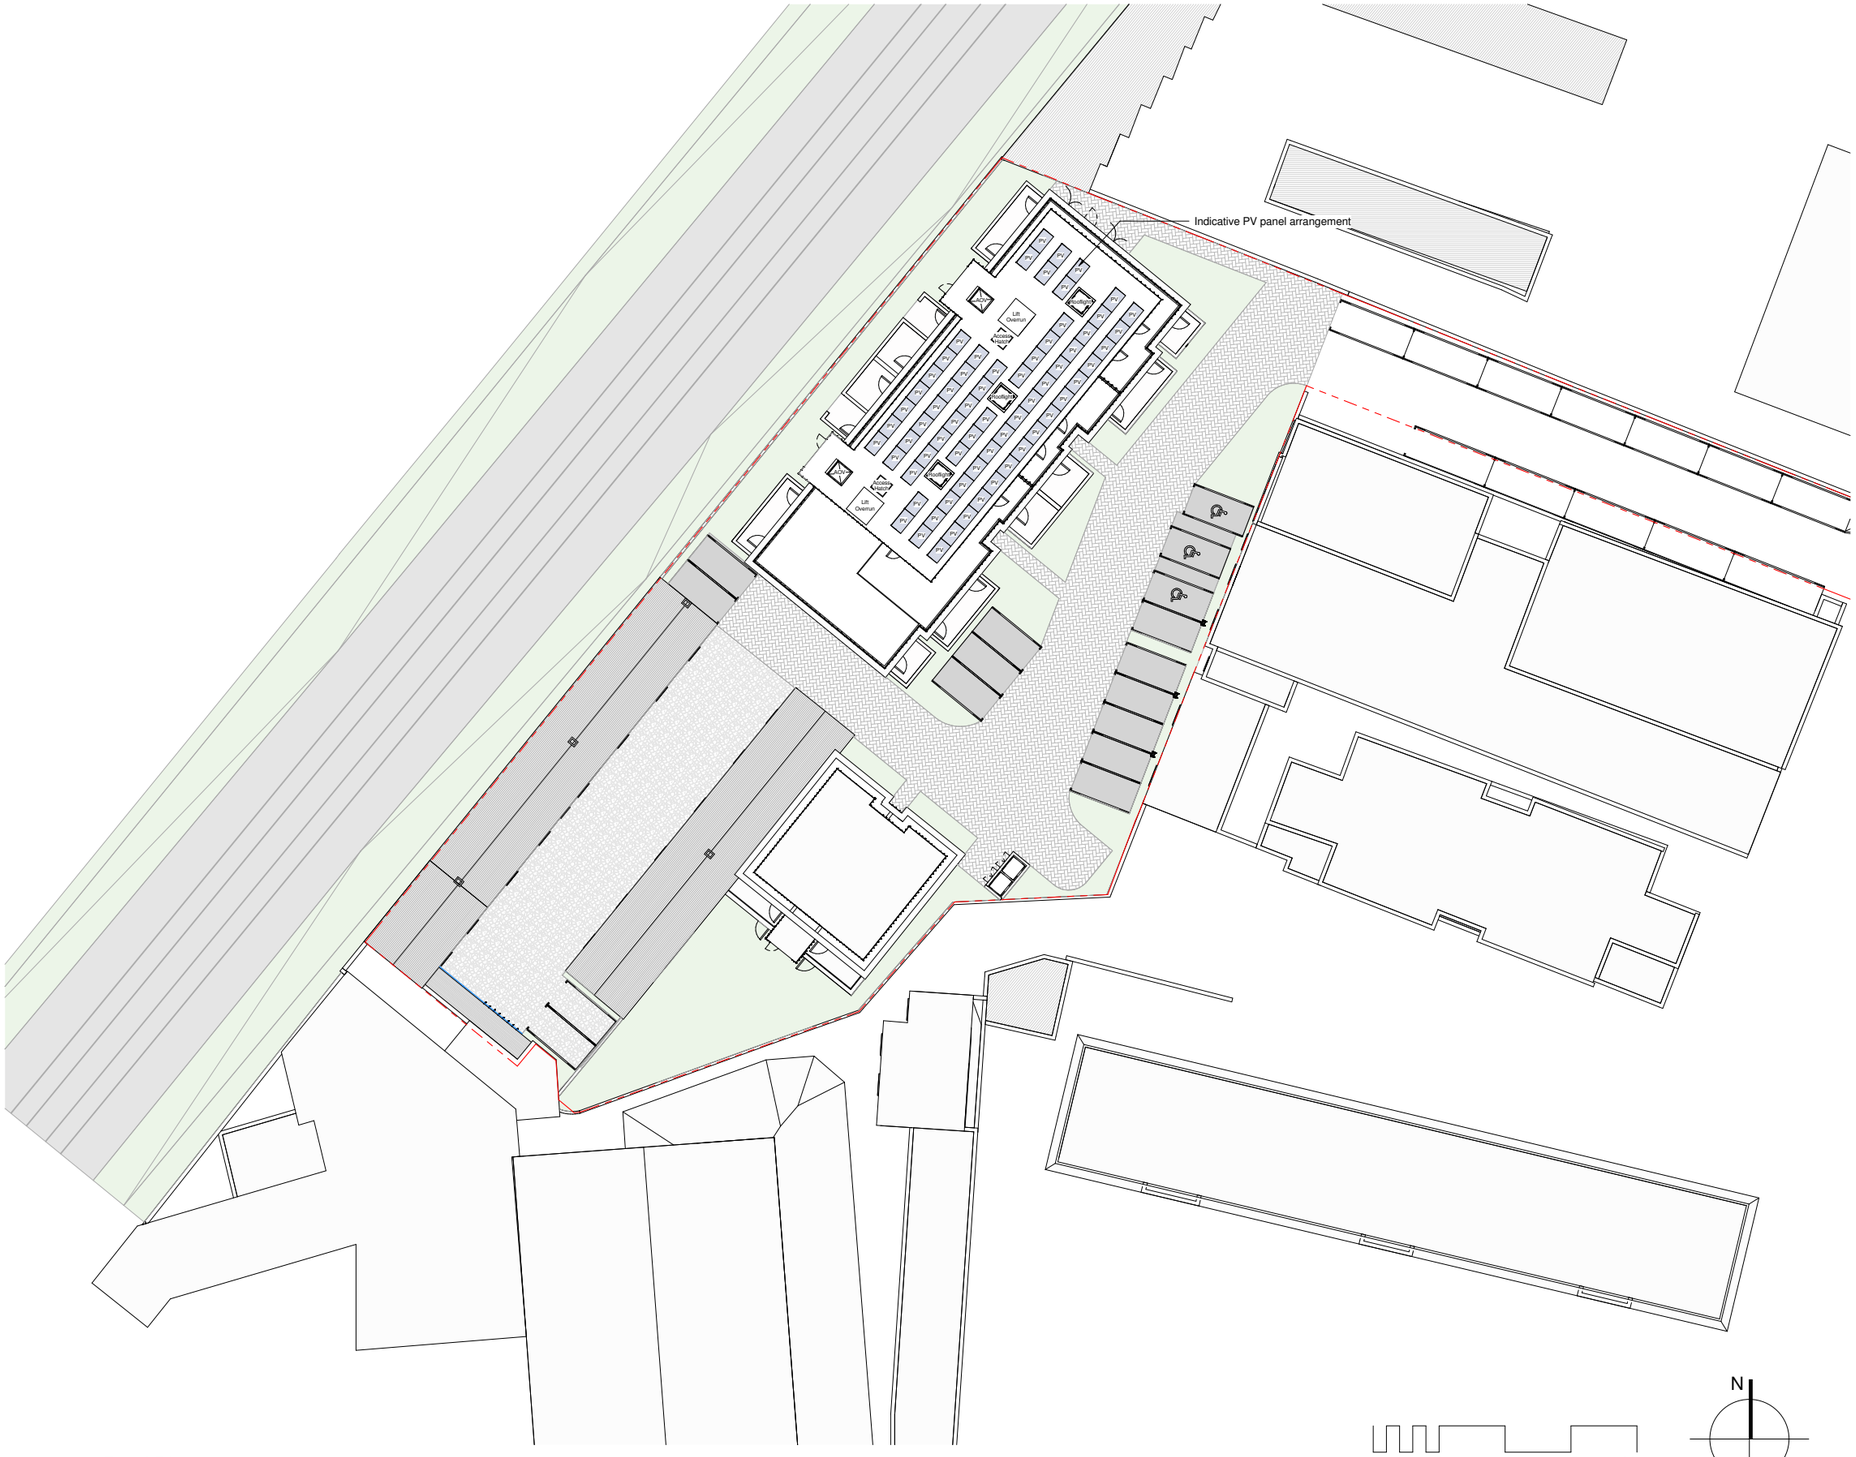

1 04 - Roof Plan
1 : 200

PLANNING

Rev	Description	Issued	Dwn	Chk
A	Planning Issue	30/07/2018	PF	CH

Client
Sharpe Refinery Service Ltd.

Project
Redevelopment of:
Arlington Works
Twickenham TW1 2BB

Drawing
PROPOSED
Mixed Use Scheme
Roof Plan

Scale	Date	Drawn	Checked
1 : 200@A1	30/07/18	PF	CH

BrookesArchitects
Upstairs at The Grange
Bank Lane, London SW15 5JT
T 020 8487 1223
F 020 8876 4172
E info@brookesarchitects.co.uk
www.brookesarchitects.co.uk

			Rev. No.
4786	3	15	A