Do not scale from this drawing

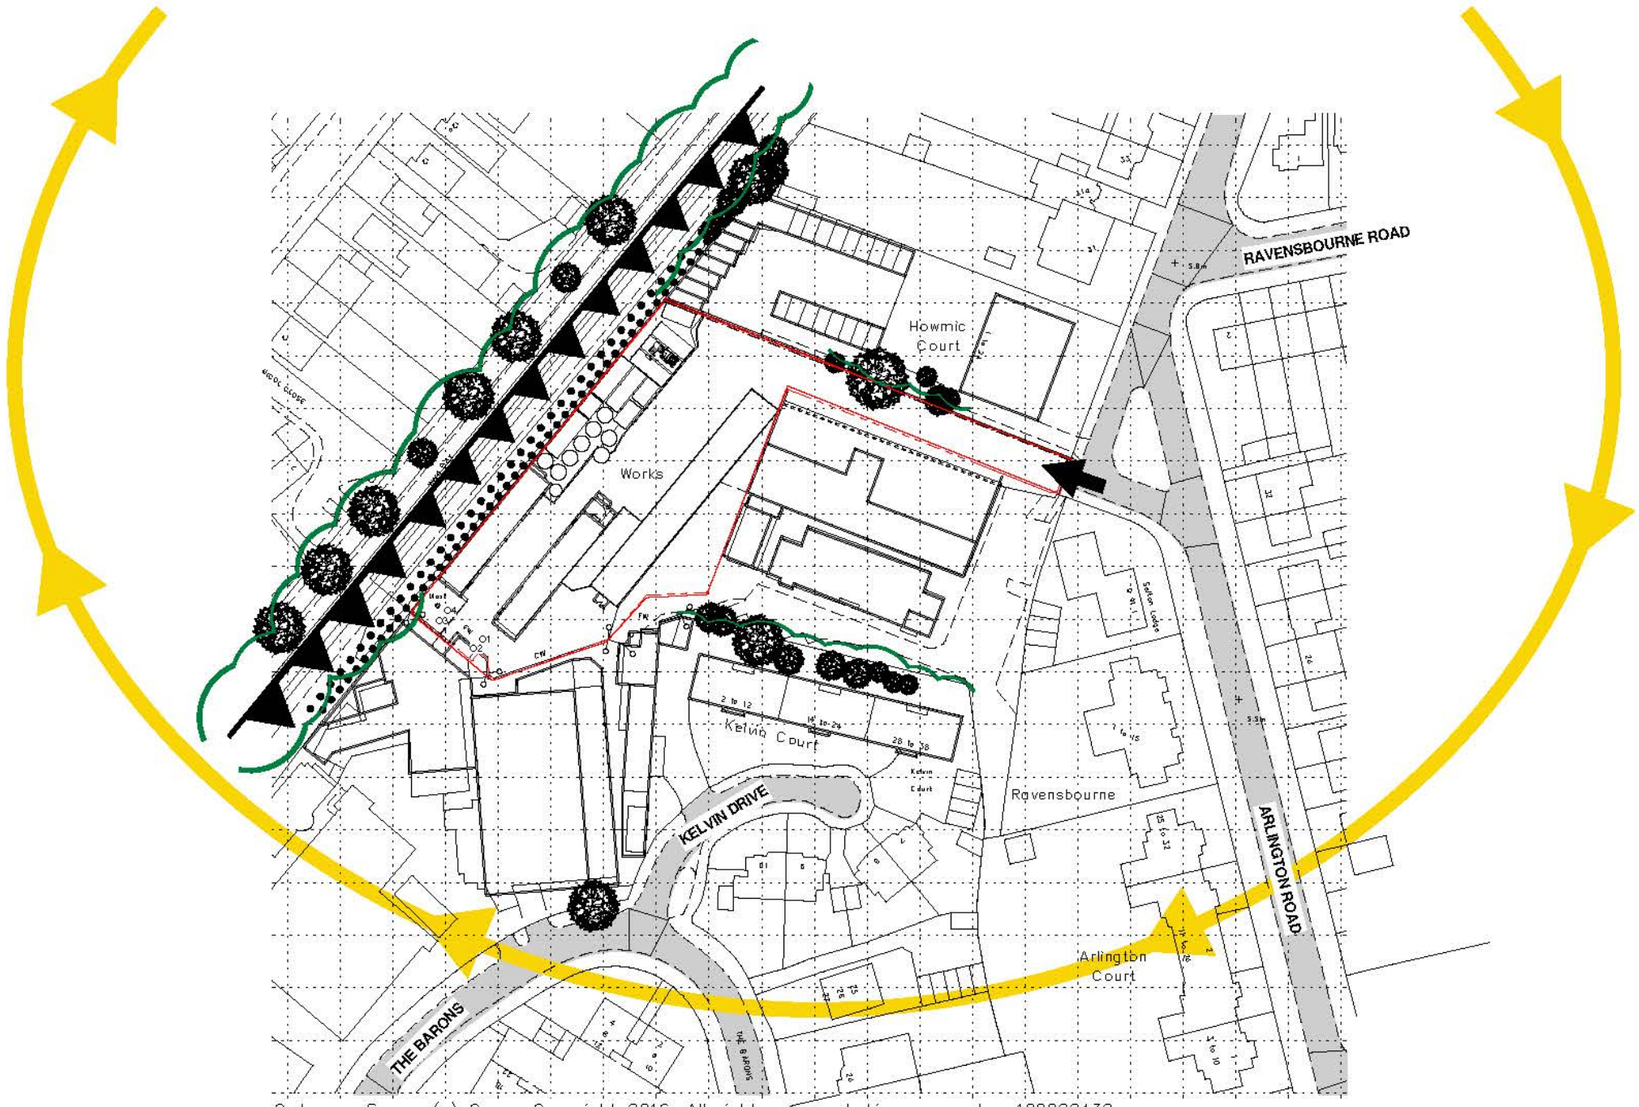


Ordnance Survey (c) Crown Copyright 2016. All rights reserved. Licence number 100022432

SUN PATH

HARD EDGE

SOFT EDGE

ROADS

1 Site Analysis - Constraints Diagram
1 : 500

# PLANNING

| Rev | Description | Issued | Dwn | Chk |
|---|---|---|---|---|

Client
Sharpe Refinery Service Ltd.

Project
Redevelopment of:
Arlington Works
Twickenham TW1 2BB

Drawing
EXISTING
Site Analysis
Constraints

| Scale | Date | Drawn | Checked |
|---|---|---|---|
| 1 : 500@A1 | 11/17/16 | PF | CH |

BrookesArchitects
Upstairs at The Granary
Bank Lane, London SW15 5JT
T 020 8487 1228
F 020 8874 4172
E info@brookes-architects.com
www.brookesarchitects.co.uk

| 4786 | 2 | 27 | Rev. No. |
|---|---|---|---|