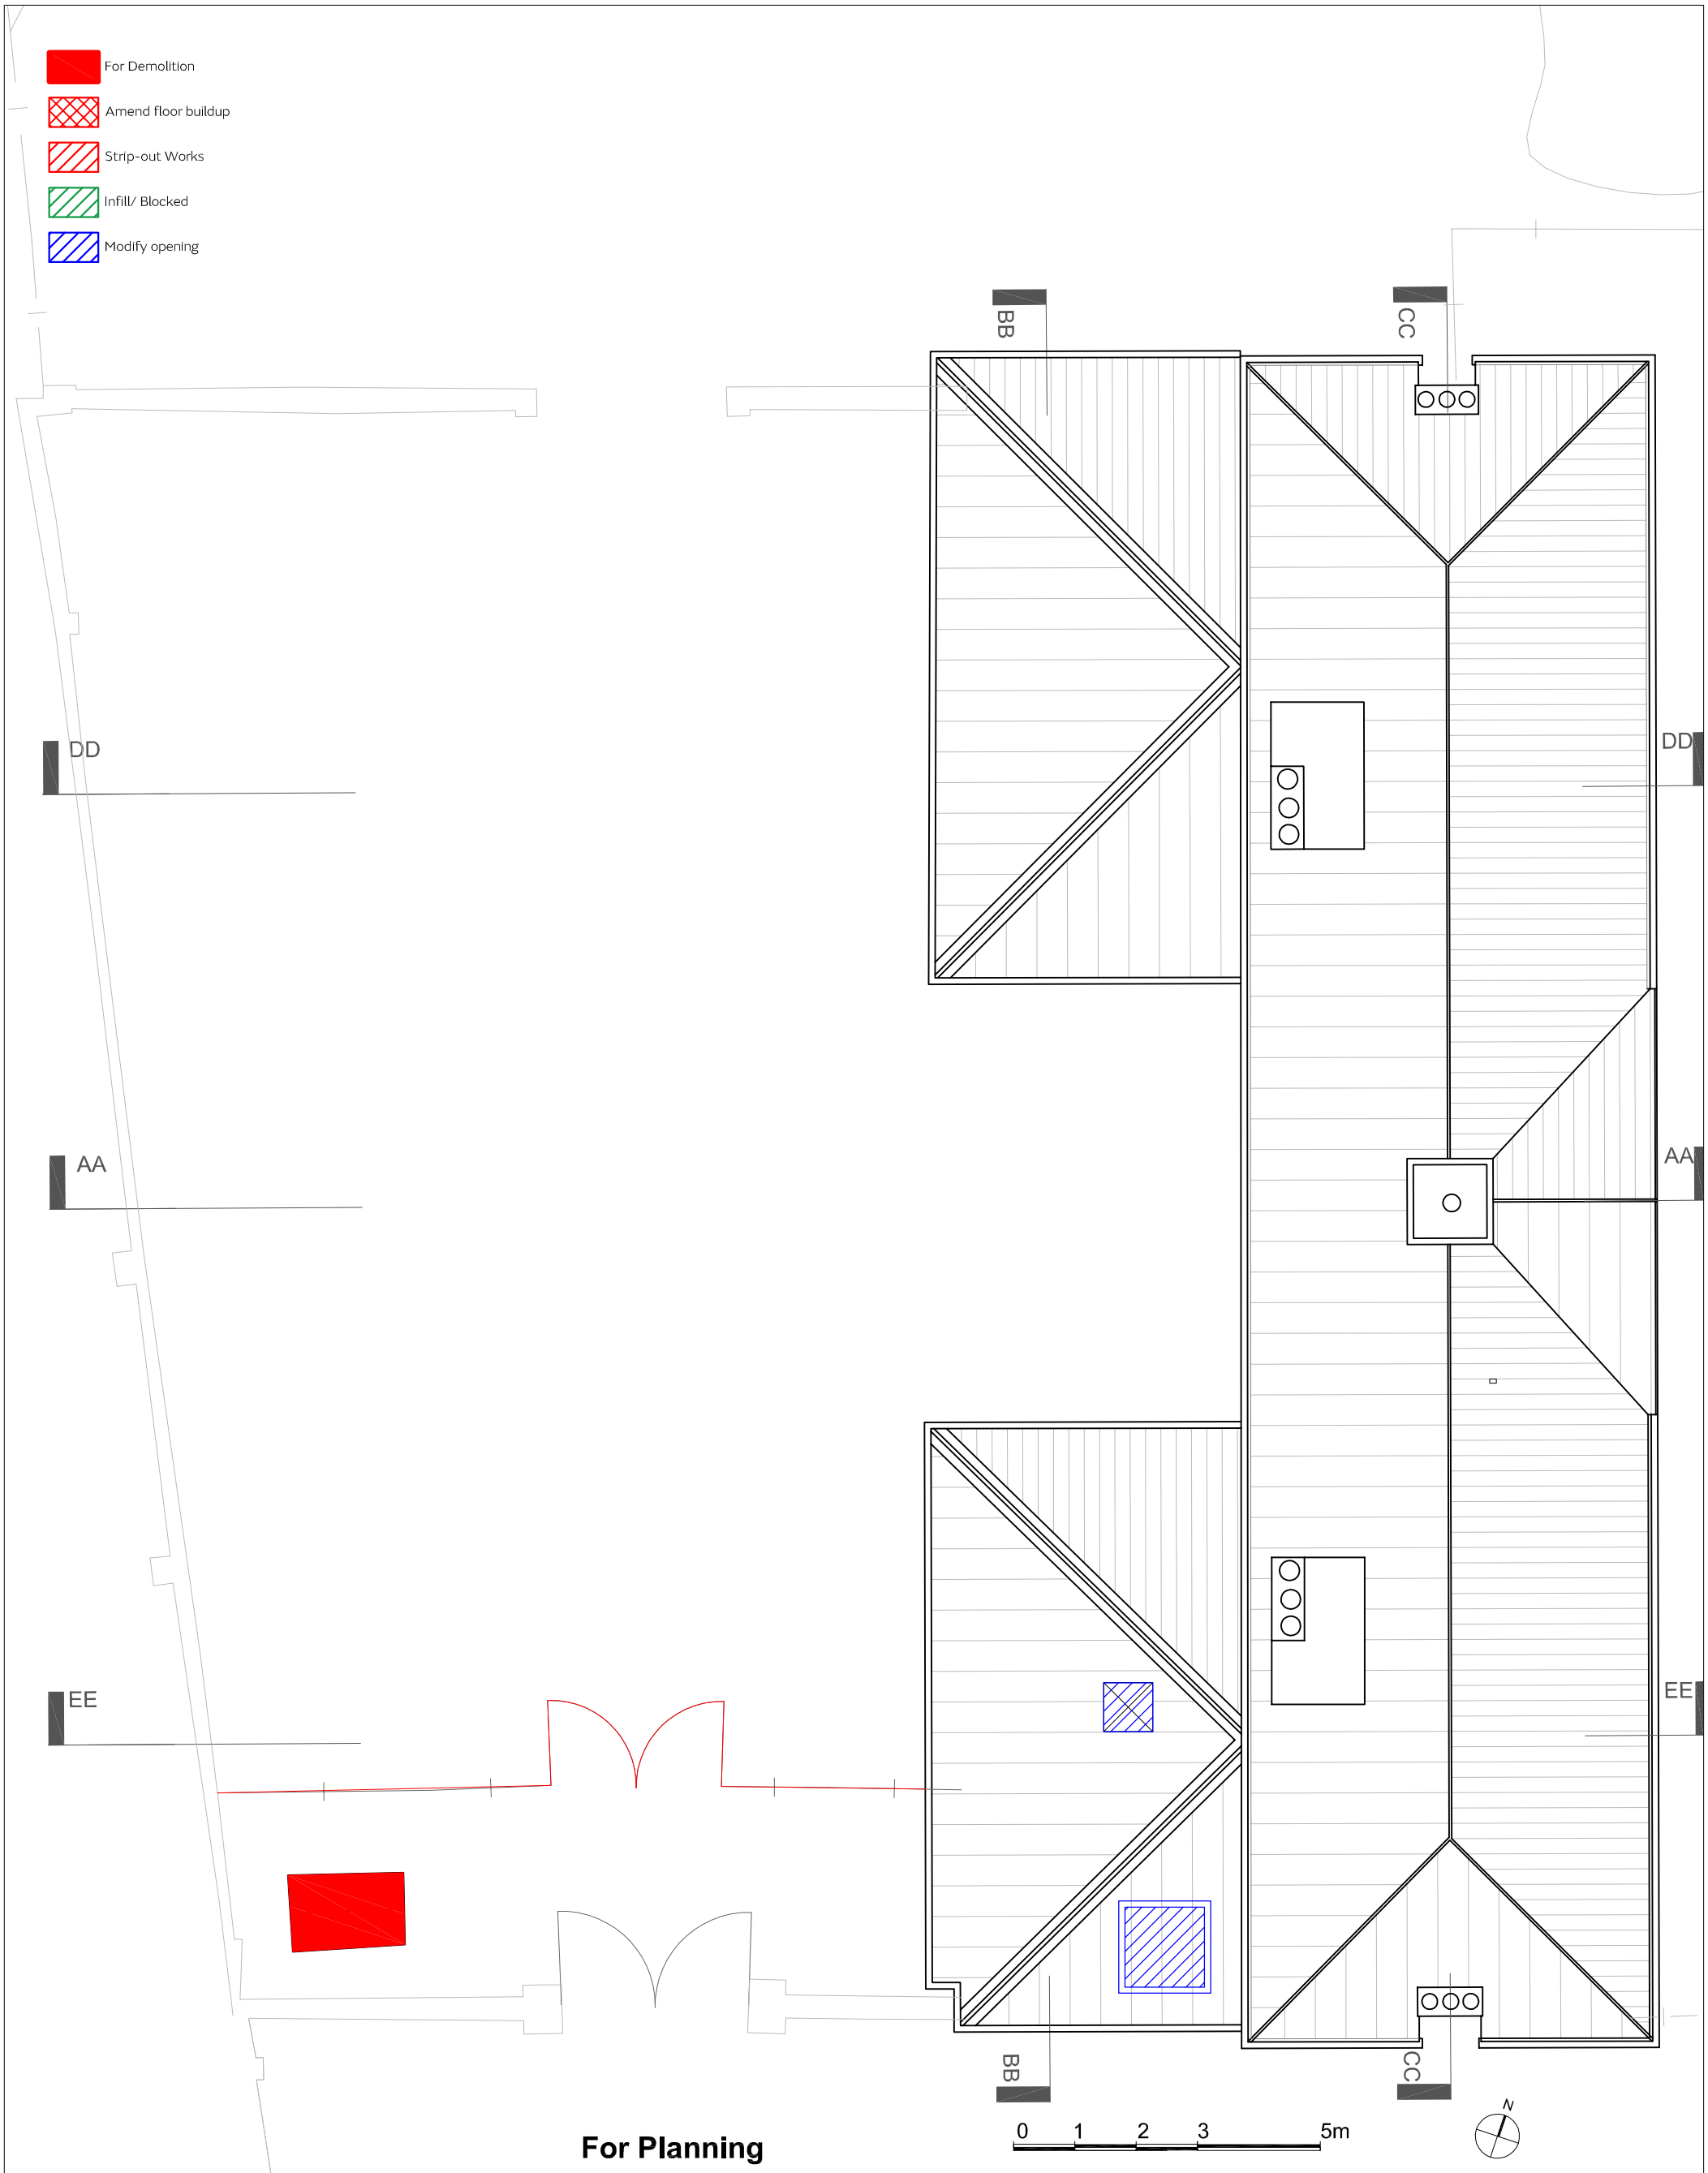

For Planning

Scaling for planning purposes only. Use written dimensions only.
All dimensions are subject to measured survey by contractor.

Revisions

Date	Revisions

van Heyningen & Haward Architects

CAD file	533-L-1051-Demolitions Roof Plan.dwg		
Scale	1:100@A3	**Date**	Aug 2018
Drawn by	PG	**Checked by**	NC
Job title	Marble Hill Stable Block Cafe	**Drawing no**	**Rev**
Client	English Heritage	533-L-1051	-
Drawing title	Demolitions Roof Plan	van Heyningen and Haward Architects 1A Harmood Street London NW1 8DN T: 020 3362 4488 / E: info@vhh.co.uk / W: www.vhh.co.uk	